Ground Floor Replacement Door 1:5@A1

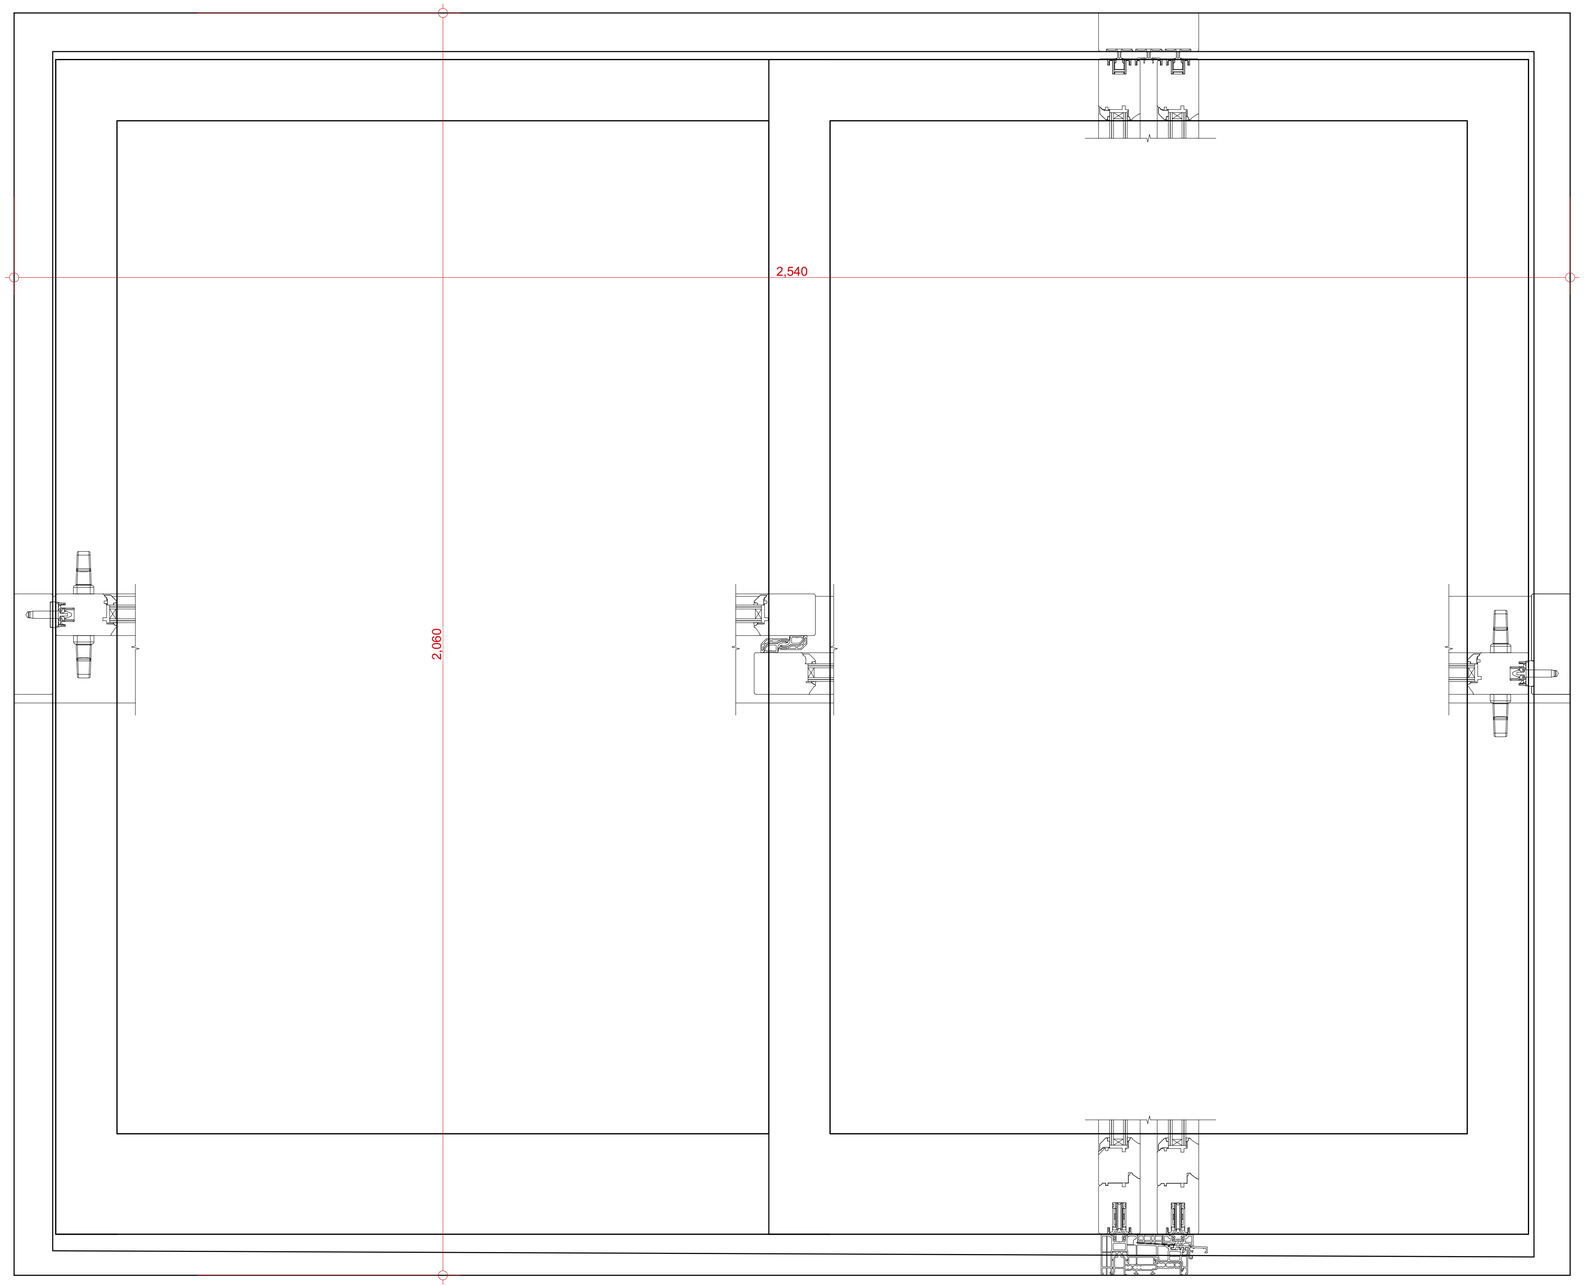

Replacement Door on 2310-04-311:

Sliding patio door.
Engineered timber frames with aluminium cill.
Double glazed with brass ironmongery.
White paint finish.

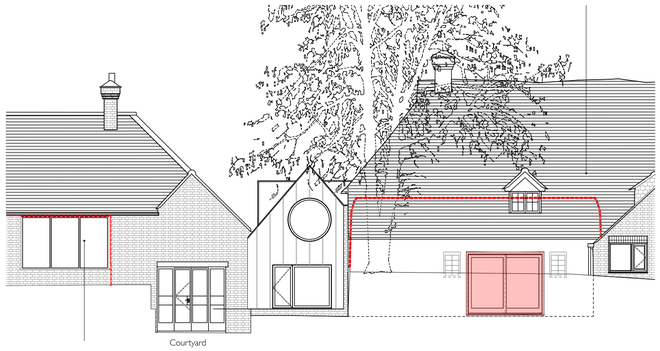

NEW BRITISH DESIGN
Architects . Designers . Makers

Tel: 01363 898 964
Email: office@newbritishdesign.com
Web: newbritishdesign.com

Stage: Planning NMA
Drawing Title: Ground Floor Replacement Door
Drawing No: 2310-04-714
Scale: 1:5@A1
Rev:
Drawn: nm

Rev	Date	Description	Rev	Date	Description

Project: Extension and remodelling of Church View
Client: William Murray
Site: Church View, The Street, Thakeham, RH20 3EP

Only figured dimensions are to be taken from this drawing. The contractor / installer must verify all dimensions on site before commencing any work or additional drawings. The contractor / installer must report any discrepancies to the Architect / Contract Administrator before commencing any further work. All drawings are to be read in conjunction with other Architects drawings and specifications for this project, and any S/Eng's drawings or specifications. All works are to be carried out in accordance and comply with the CDM Regulations 2015 and contractors health & safety method statement. All works to be constructed / installed in accordance with relevant UK Approved Building Regulations documents and British Standards. All materials, products, fixtures and fittings to be installed in accordance with manufacturers specifications and guidance. New British Design is the trading name of New British Design Ltd. Hare House, Sandford, Exeter, EX17 4ED.

RIBA Chartered Practice
arb Architects Registration Board

©New British Design Ltd. 2024