wps planning
planning - design

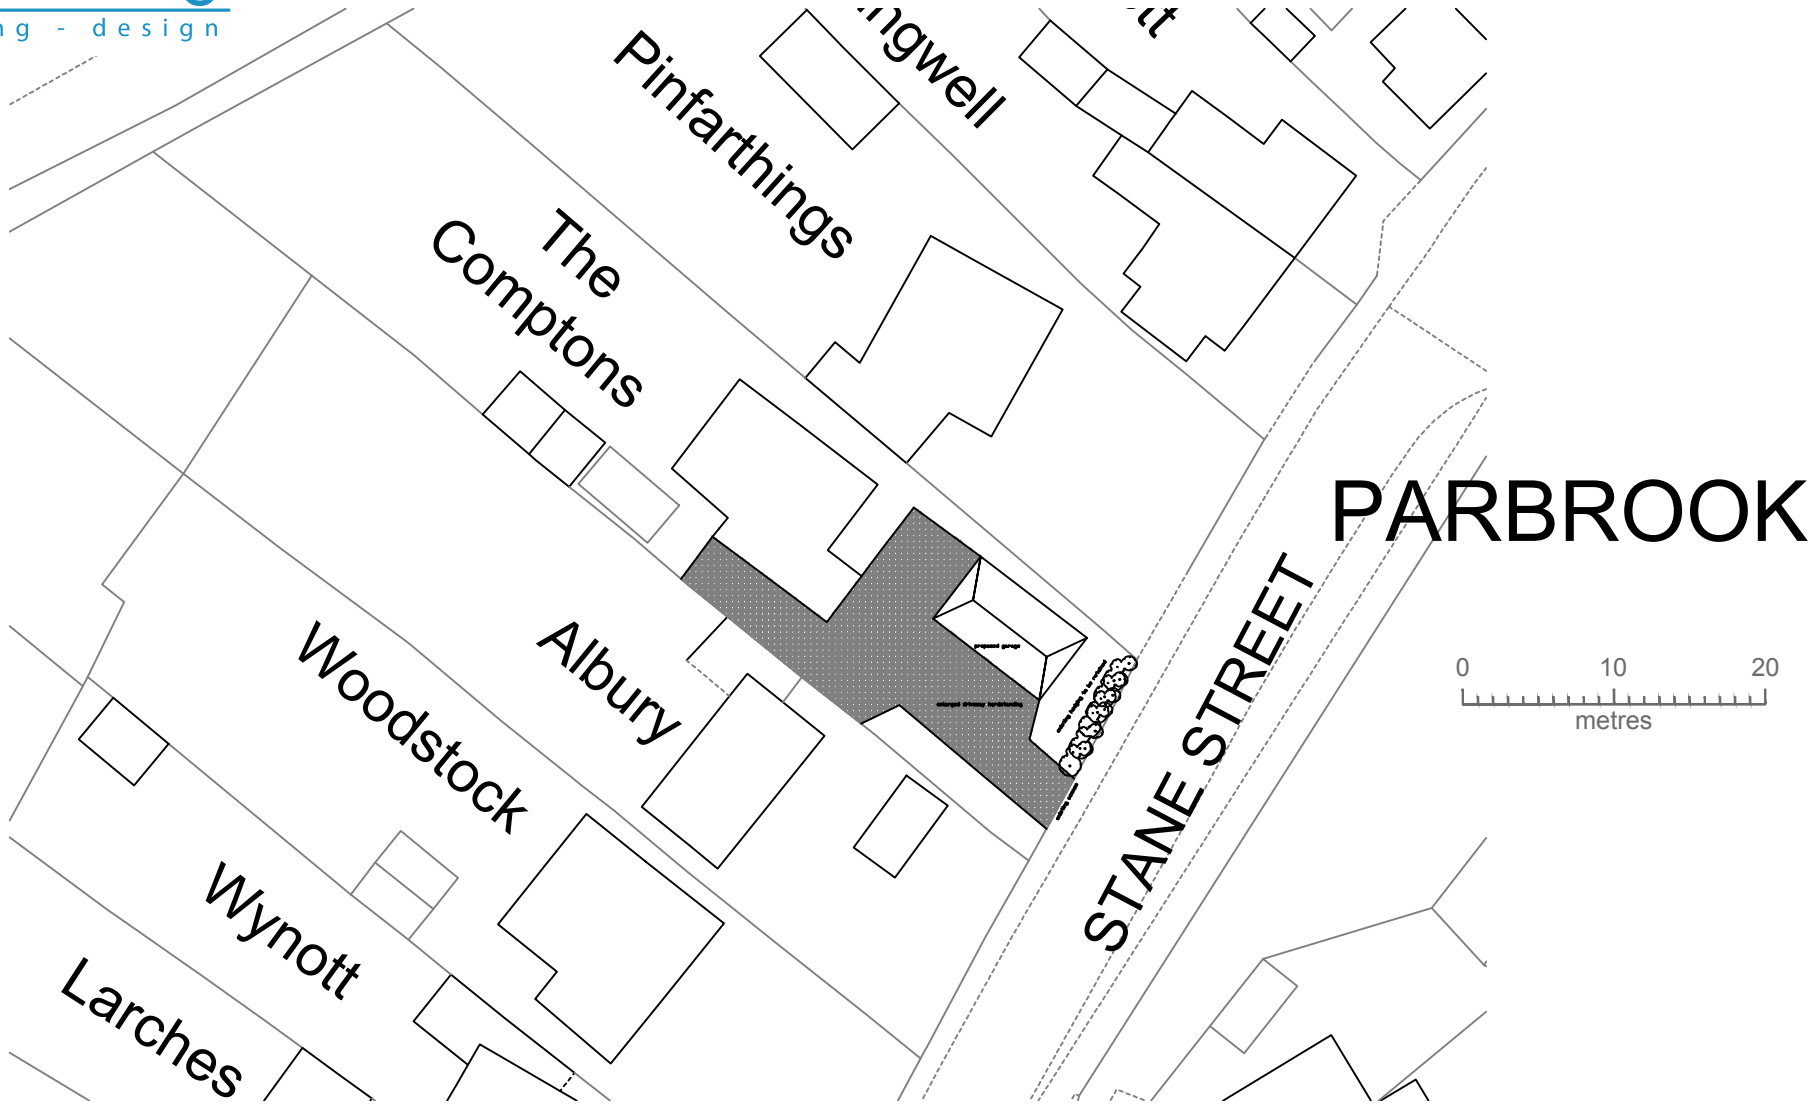

proposed 3 bay garage - the comptons, parbrook - proposed site plan - drawing no. 103/2024/2 rb - scale 1:500 @a4