




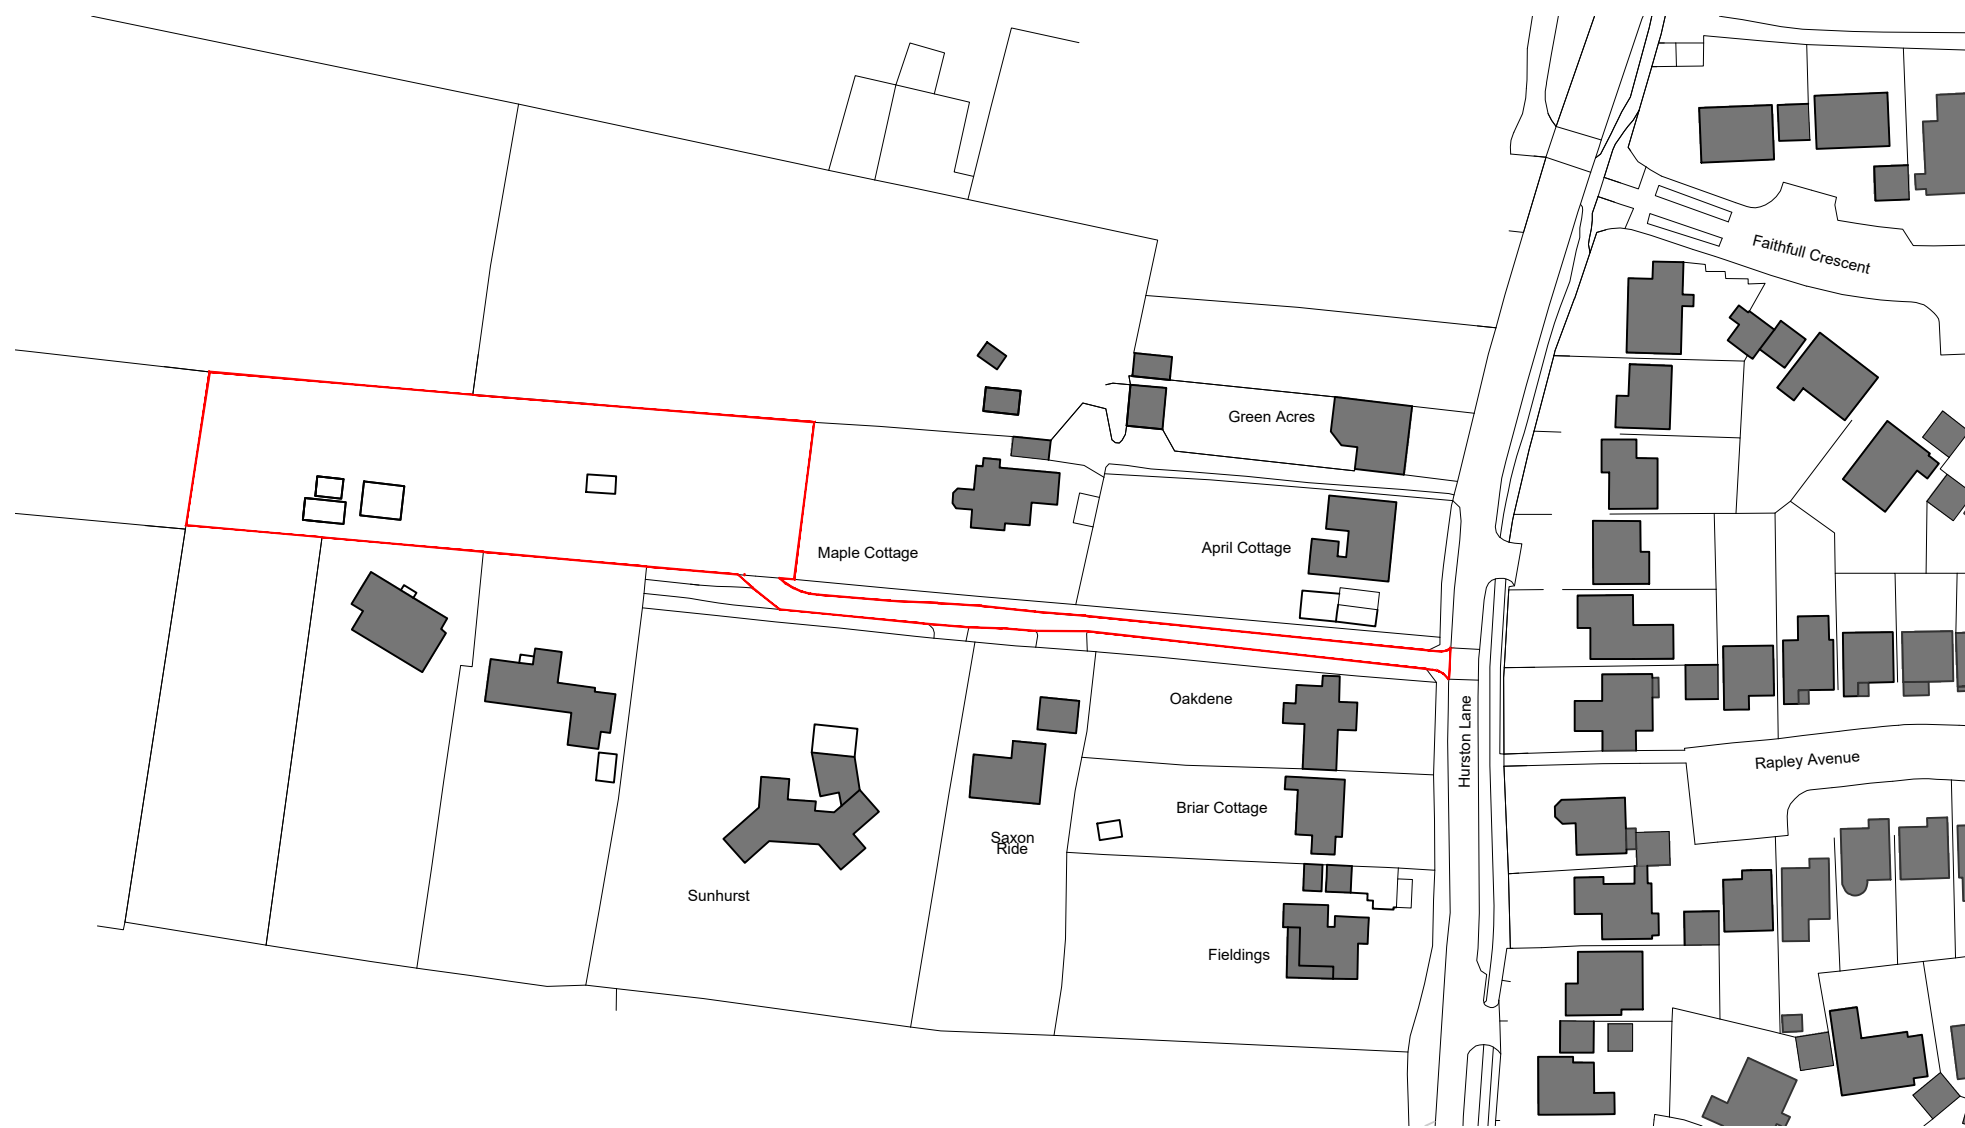

Location Plan 1:1250

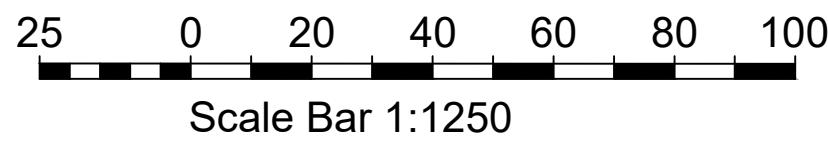


Block Plan 1:500

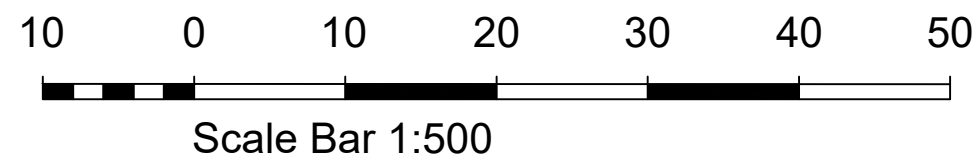

NOTES

- DO NOT SCALE OFF THIS DRAWING EXCEPT FOR PLANNING PURPOSES
- CHECK ALL DIMENSIONS ON SITE BEFORE ANY WORK IS COMMENCED
- ALL GOODS MATERIALS AND WORKMANSHIP MUST CONFORM WITH CURRENT BUILDING REGULATIONS, BRITISH STANDARDS AND CODES OF PRACTICE
- COPYRIGHT OF THIS DRAWING IS RETAINED BY THE ARCHITECT AND IT MUST NOT BE REPRODUCED WITHOUT WRITTEN CONSENT

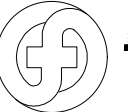REV	DATE	BY	AMENDMENT
 folkes architects The Old Forge 6 Church Street Storrington West Sussex RH20 4JA 1 131903 388223 info@folkesarchitects.co.uk			
CLIENT Property Sphere Limited			
JOB TITLE Proposed Development North of Little Paddock Storrington West Sussex RH20 4HH			
DRAWING TITLE Block & Location Plan PLANNING ISSUE			
DATE 21.08.2020	SCALE Shown on A1	DRAWN BY AP	CHECKED BY EC
JOB NO. 20048	DRAWING NO. 2.01	REVISION -	