



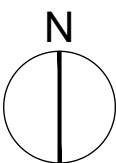

Map number: TQRQM26215210942245
© Crown copyright and database rights 2026 OS 100042766

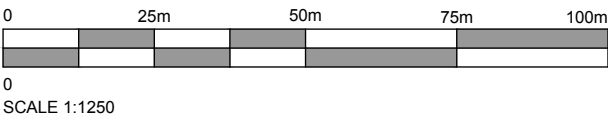

AT ATELIER T & B Tel: 01403 458815 Email: info@atelierb.co.uk www.atelierb.co.uk The copyright in this document and design is confidential to and the property of Atelier T&B Limited	Status PLANNING	- - -		
	Client MR & MRS WAYMARK	Drawing Title LOCATION PLAN		
	Project Title 34 STAPLES BARN, HENFIELD, WEST SUSSEX, BN5 9PN	Scale: 1:1250 @ A4	Date Aug 2026	Drawn TMA
		Drawing No. AT - 098 - P01	Rev. -	