


Side 2 Elevation Grid Line B

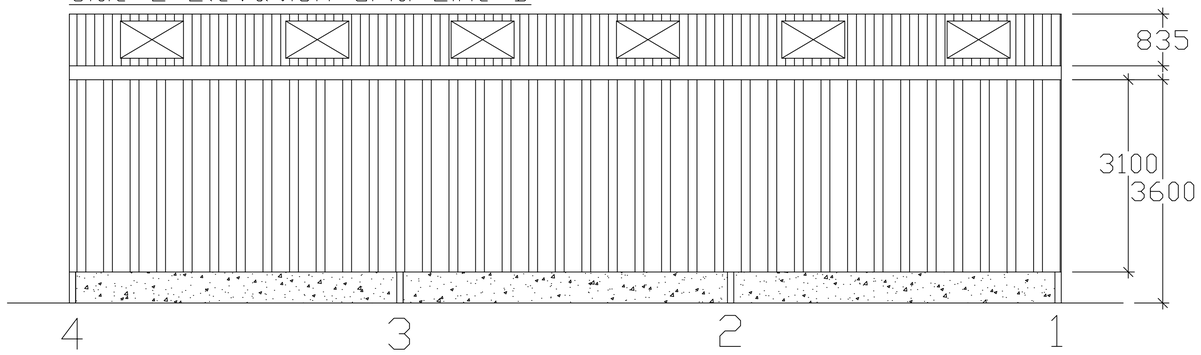


End 2 Elevation Grid Line 4

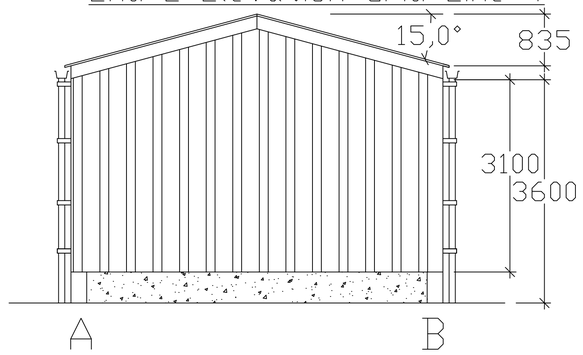


Side 1 Elevation Grid Line A

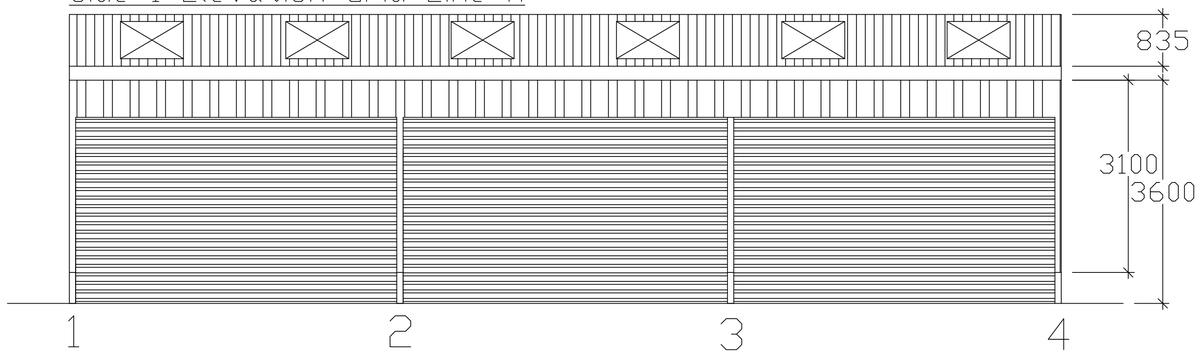


End 1 Elevation Grid Line 1

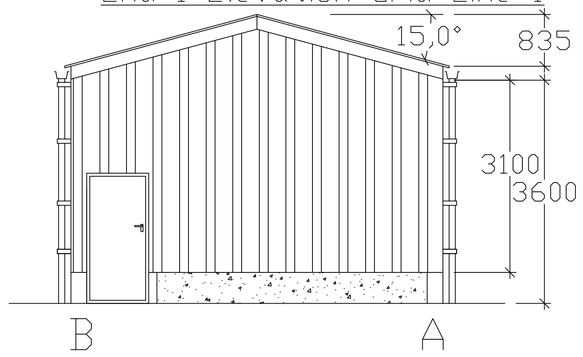

Layout

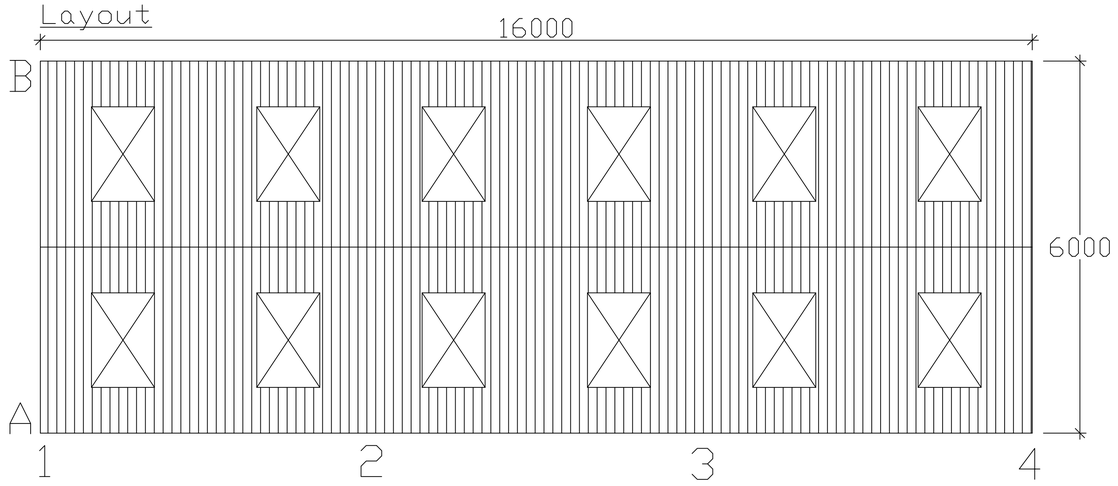

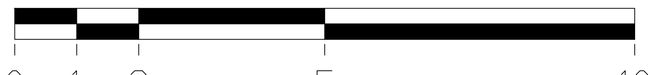

Scale 1 : 50 @ A1

This Drawing is for Planning and Aesthetic purposes Only!
Sizes subject to change due to Structural Calculation
DO NOT INSTALL BASES TO THIS PLAN

CLIENT: JAMES
ADDRESS: RH13 0AB

PROPOSED:	AGRICULTURAL		
SIZE:	16M X 6M		
DRAWN BY:	JAKE HANSON		
SCALE:	1/50	DWG NO:	24-25630
REV:	B	DATE:	05/06/2024

GRAHAM HEATH CONSTRUCTION Ltd

GRAHAM HEATH CONSTRUCTION LTD
THE CREAMERY
WRENBURY INDUSTRIAL ESTATE
STATION ROAD
WRENBURY
NR NANTWICH
CHESHIRE, CW5 8EX
TEL: 01270 781158
FAX: 01270 781165