




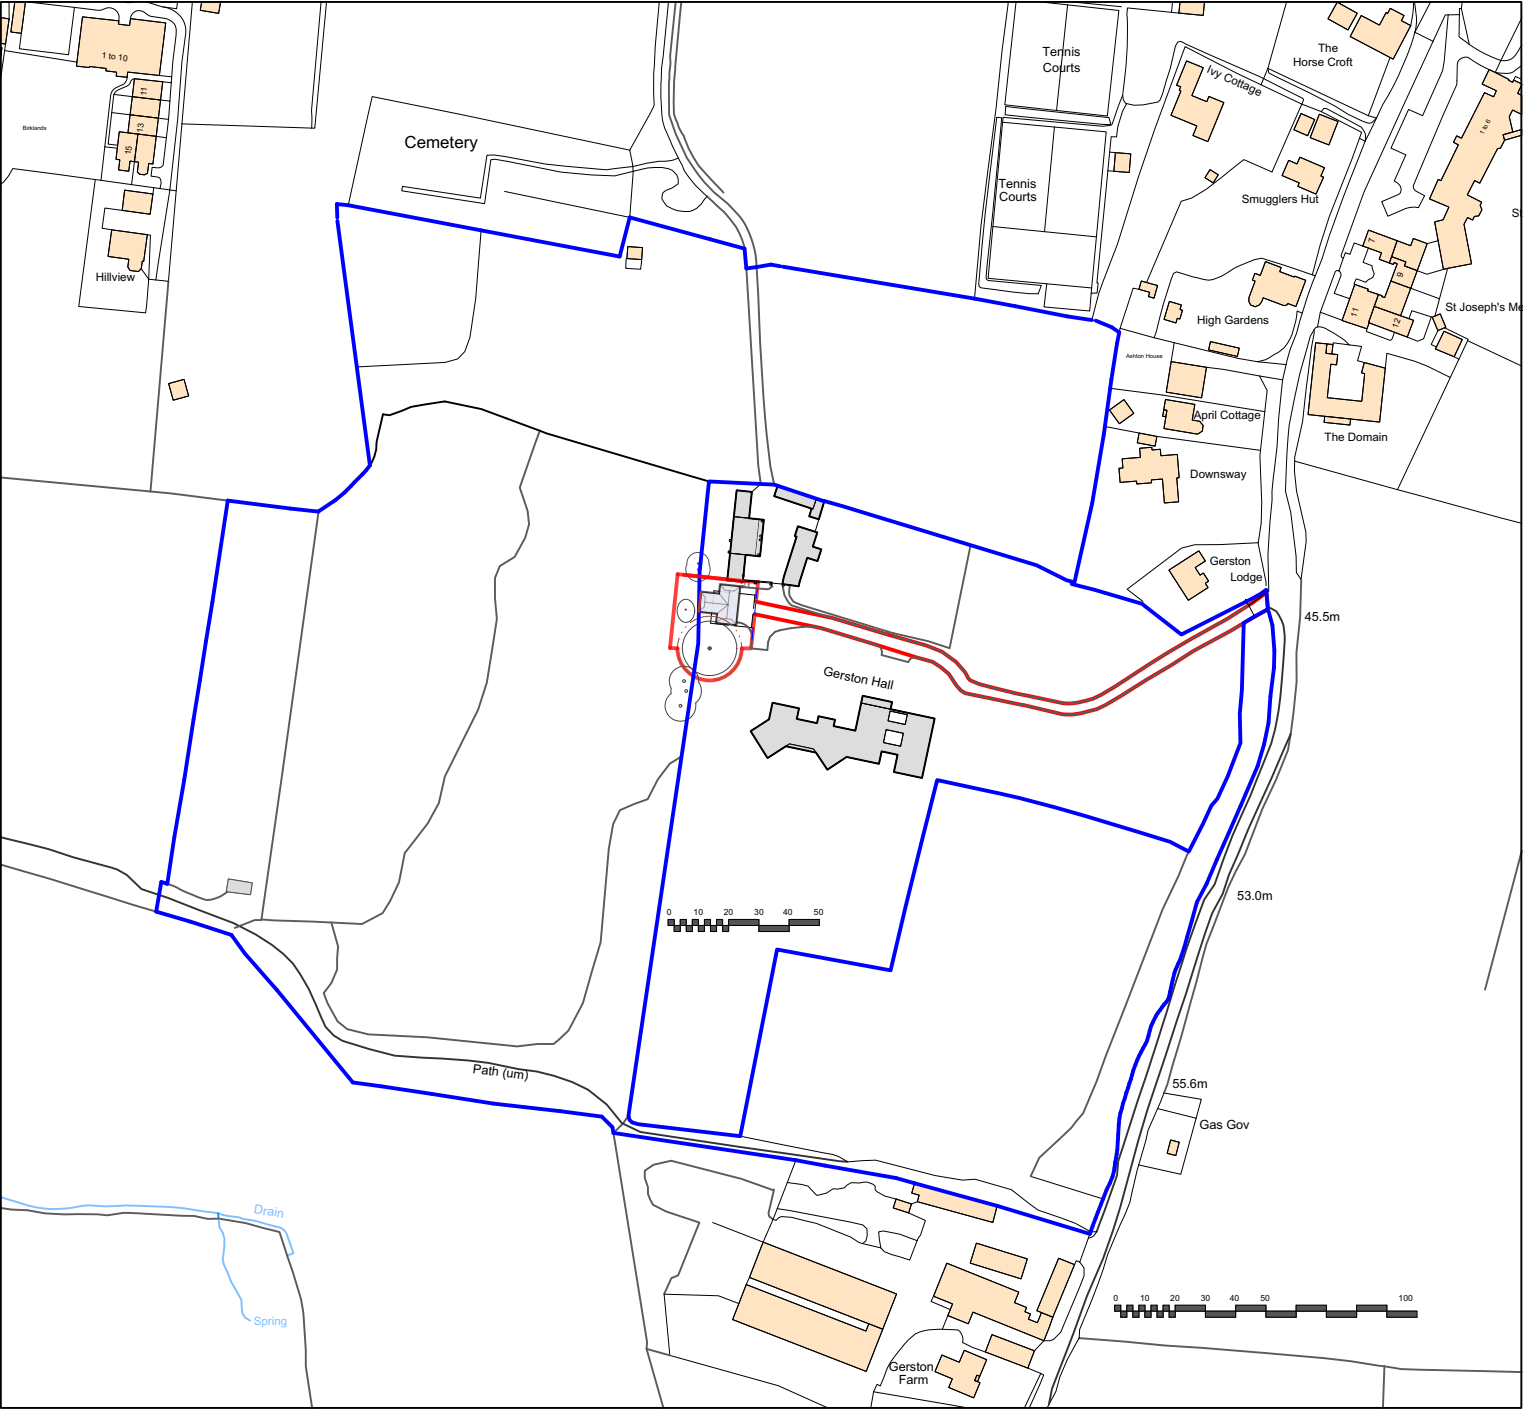

location plan: 1:2500

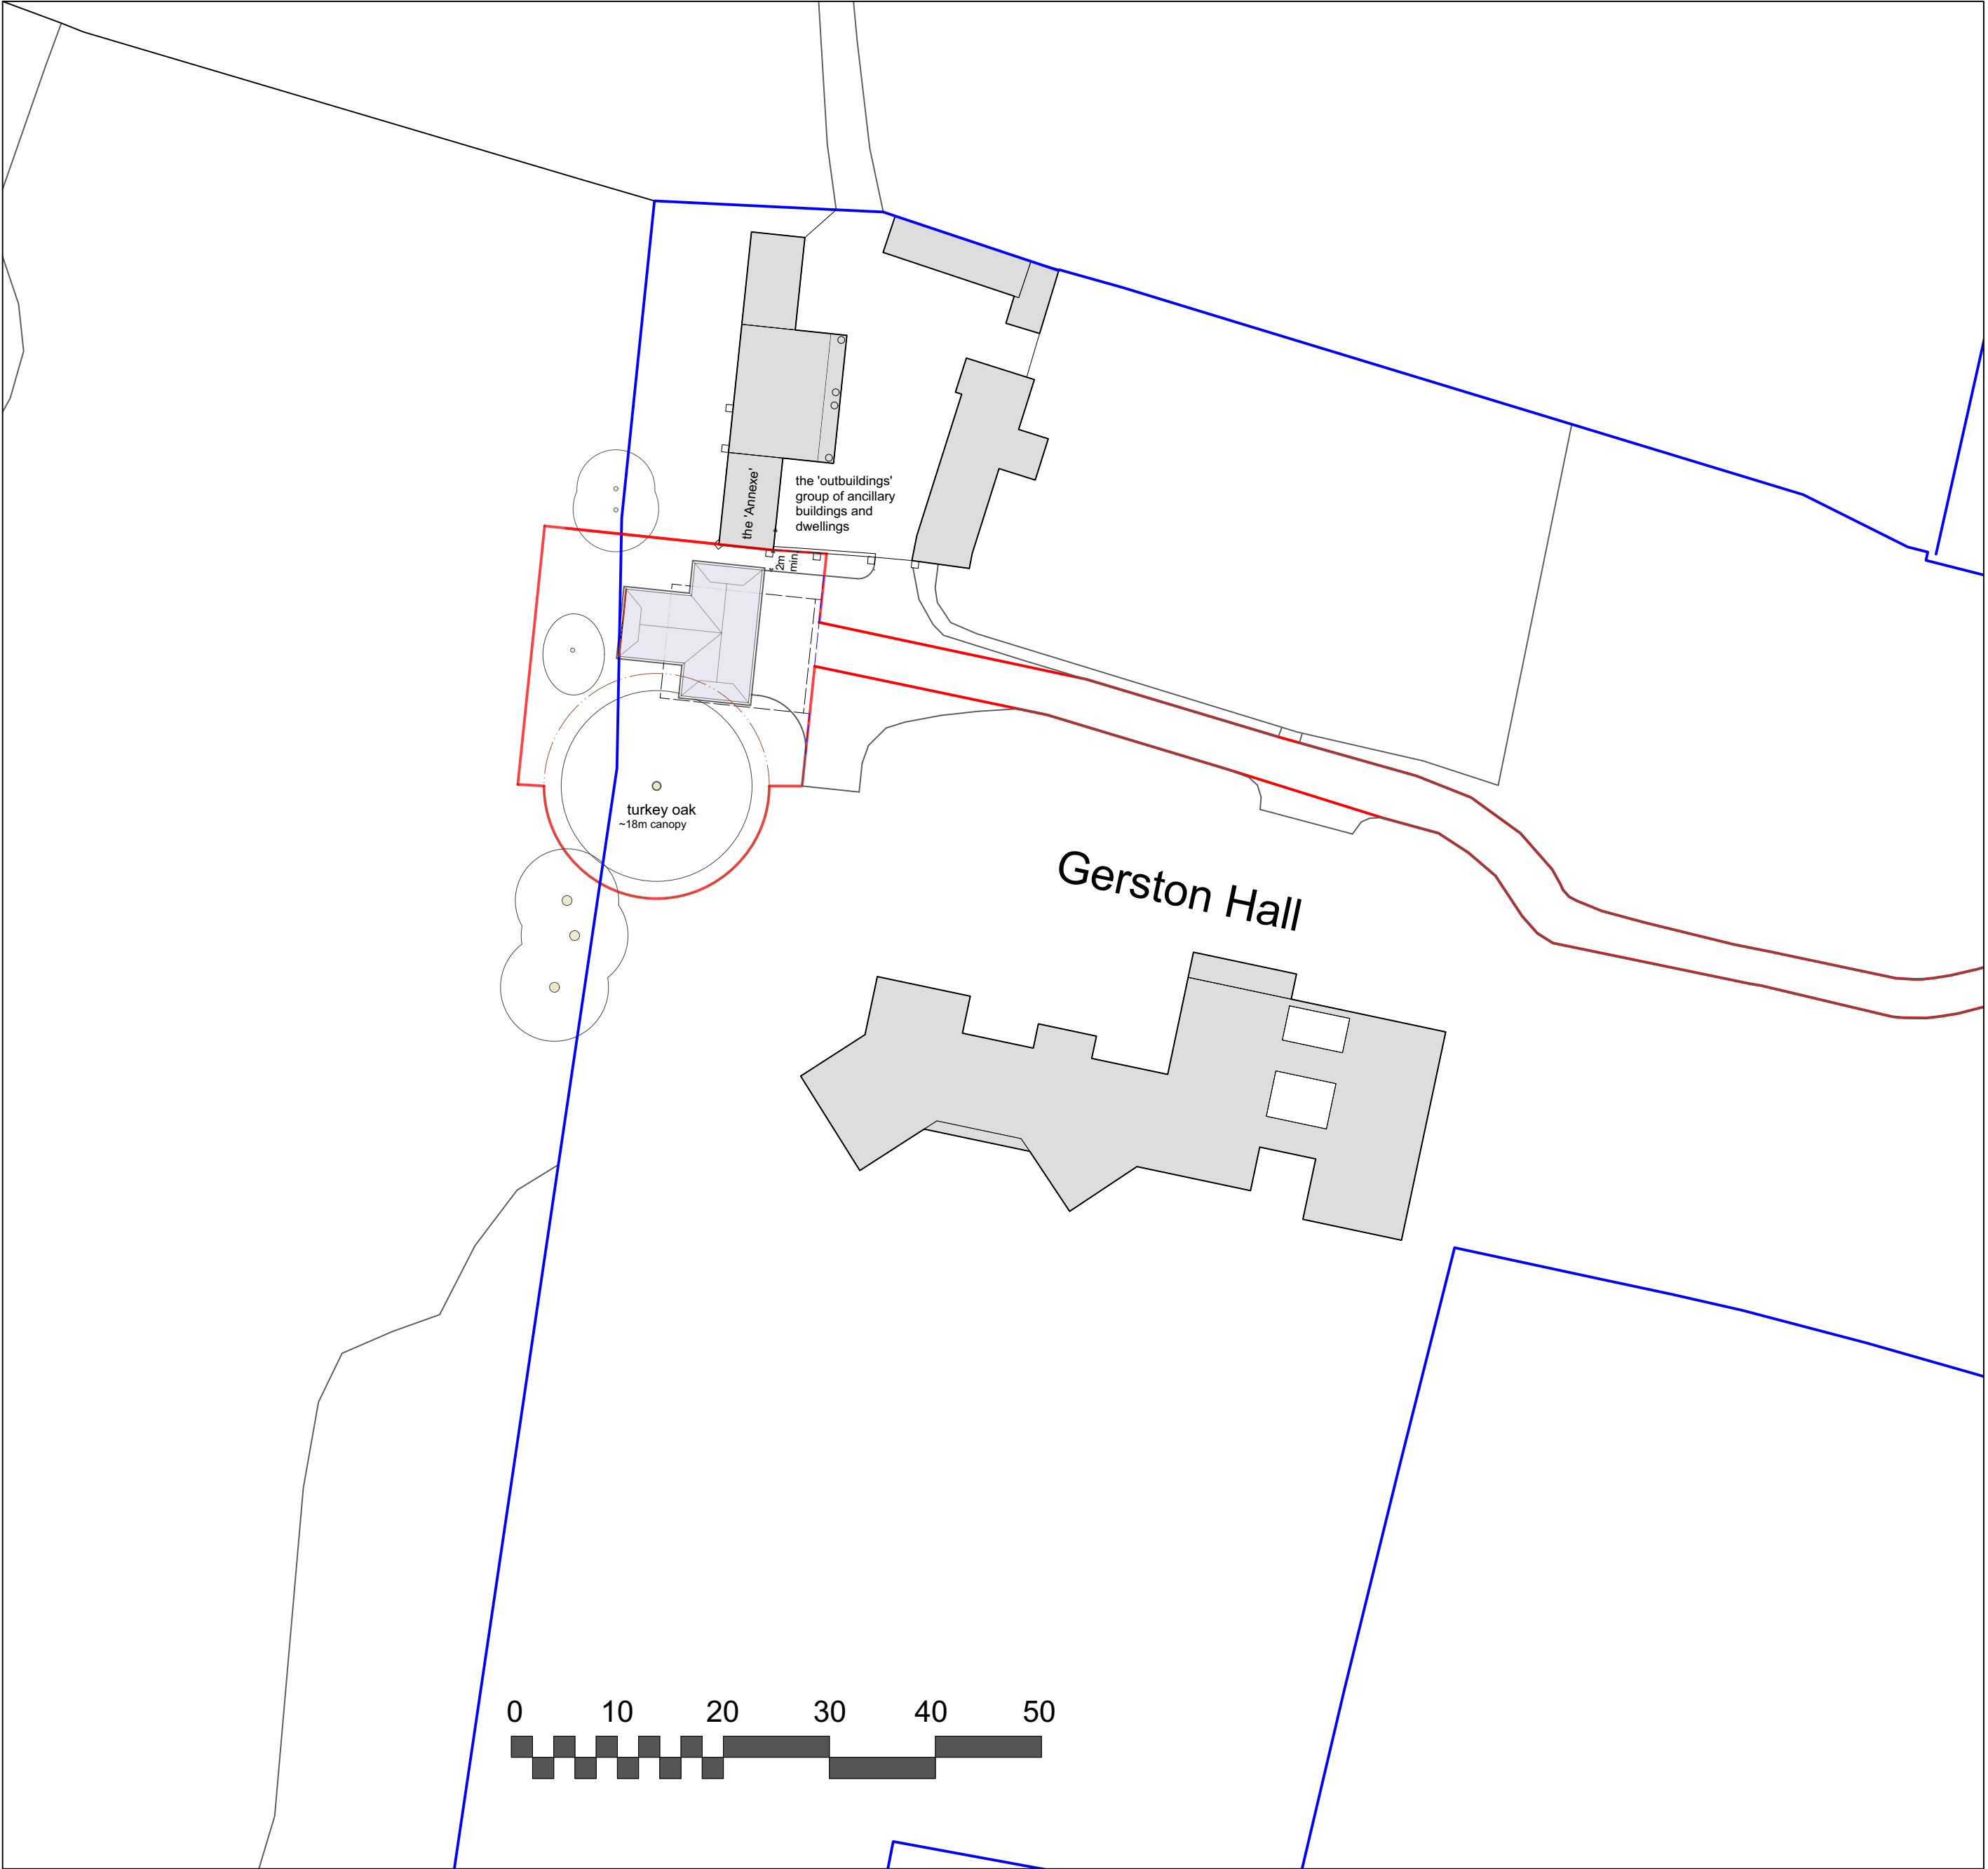

block plan: 1:500

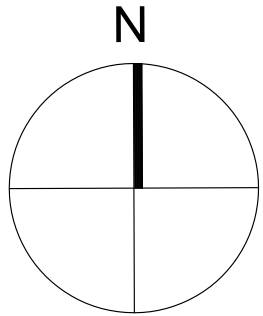

brian hendry architecture

telephone: 01 372 451 372 mobile: 07 802 605 271 e-mail: brian@brianhendryarchitecture.com ©

JOB : Gerston Hall, Greyfriars Lane, Storrington, RH20 4HE
TITLE : location & block plans:
DATE: June 2026 SCALE: 1:2500 & 1:500 @ A2 Dwg no. **GHS / 221P3**