


Drift Bridge Horsham Location Plan

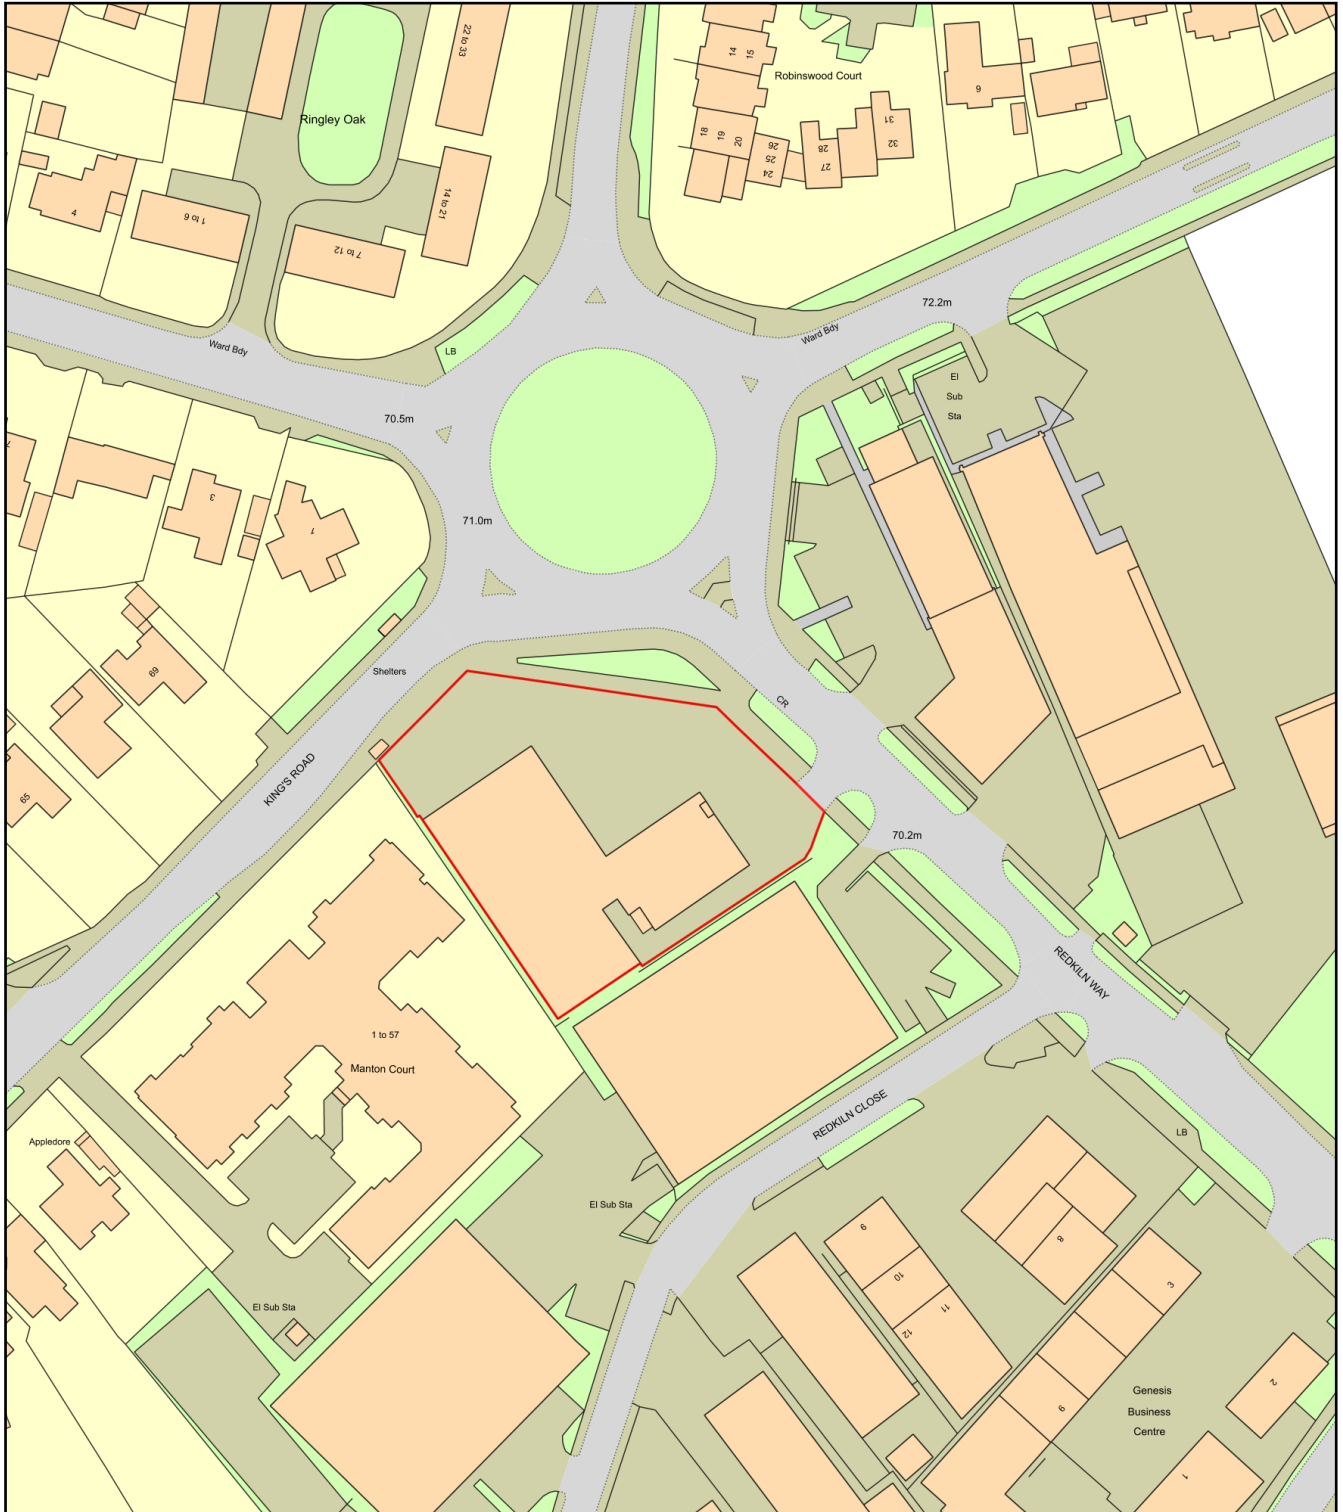

0 50
Metres



Plan Produced for: Ally Davenport

Date Produced: 04 Sep 2026

Plan Reference Number: TQRQM26247113053858

Scale: 1:1250 @ A4