

Floor Plans and Sections as Existing	PHILIP J CLAY ARCHITECTURAL DESIGN TELEPHONE -01903 815889		
PROJECT: **Extension and Alterations** Robins New Hall Lane Small Dole West Sussex			
CLIENTS: Mr and Mrs Robinson	Scale & plan size Plan 1:50 at A1	DWG. NO. 2339 – 1	P. J. Clay January. 2024

0 1 2 3 4 5
METRES

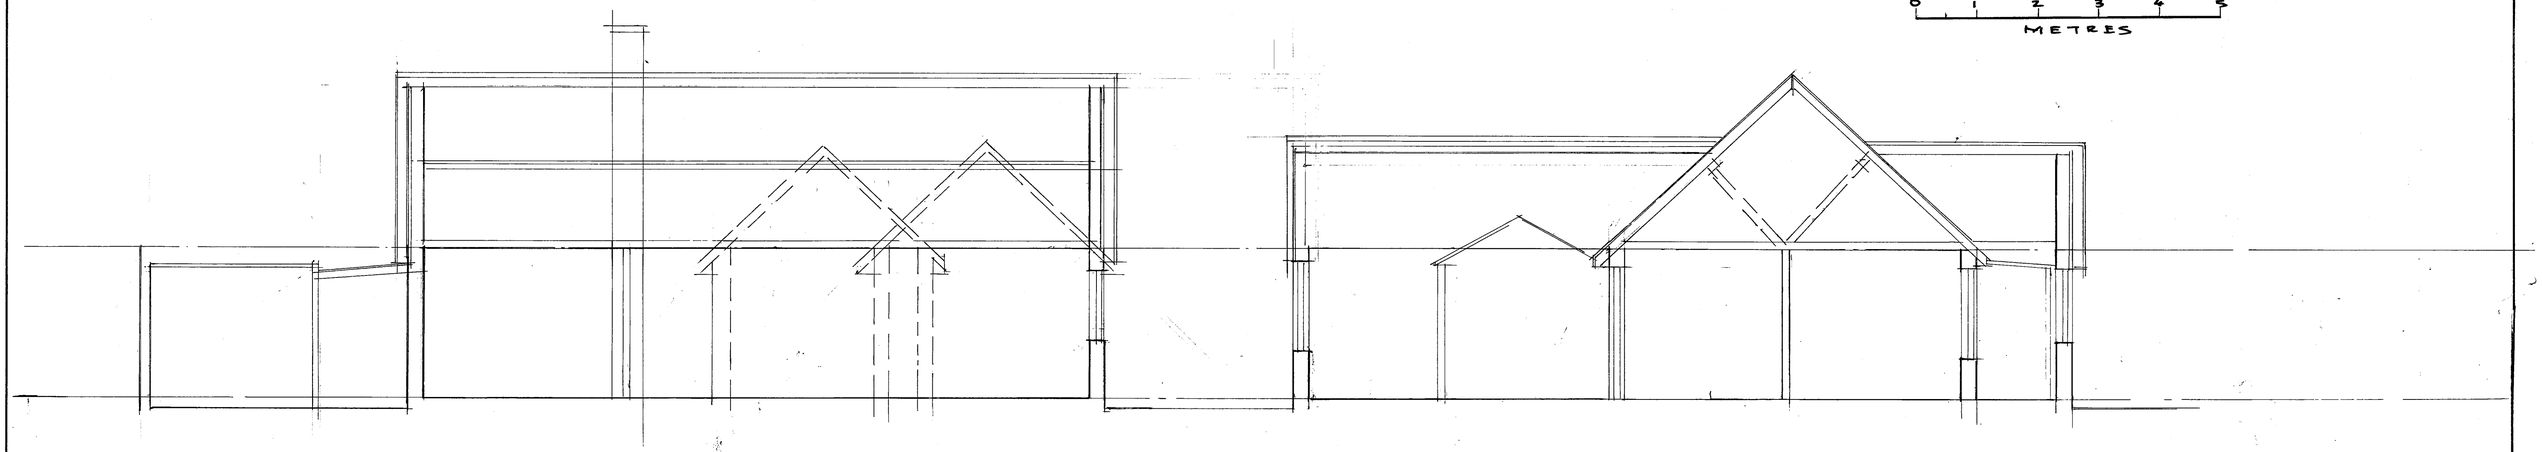

SECTION A – A

SECTION B – B – B1

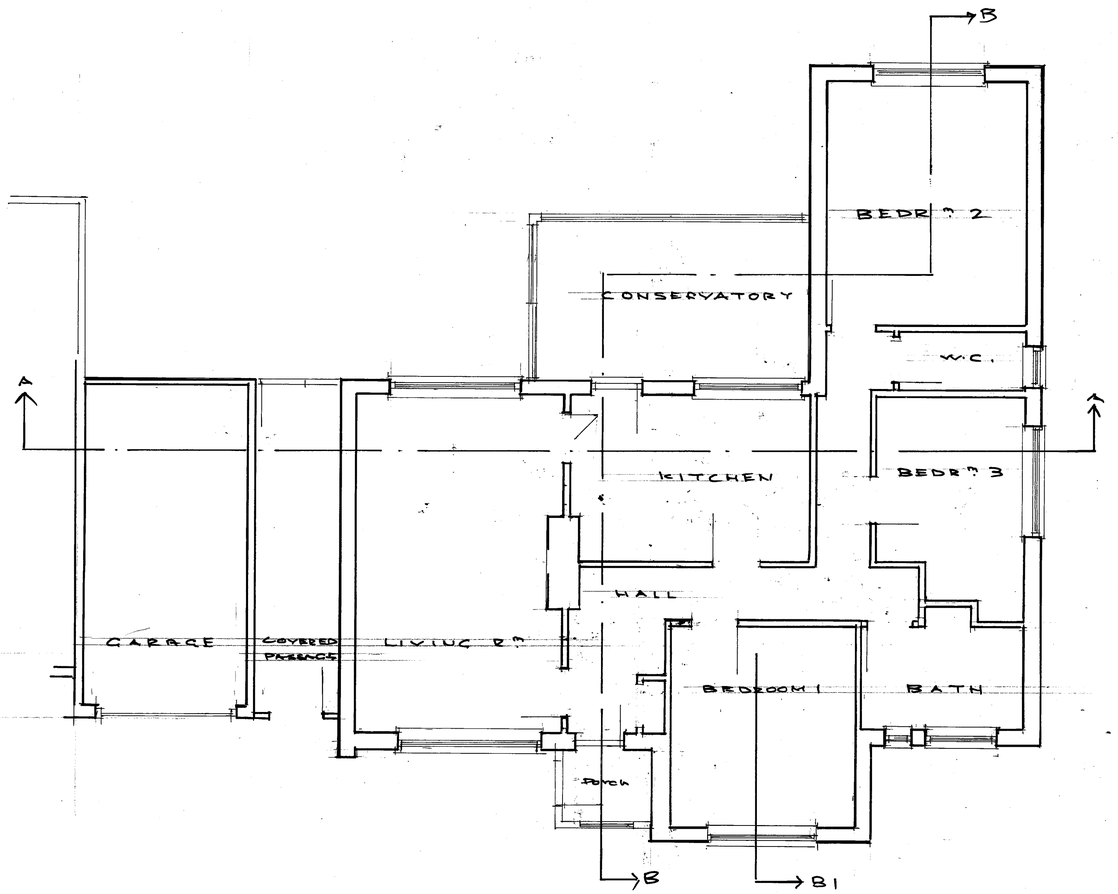

GROUND FLOOR

ROOF PLAN