


BLOCK PLAN

SCALE 1:1250

0m 20 40 60 80 100

1:1250 Scale Bar

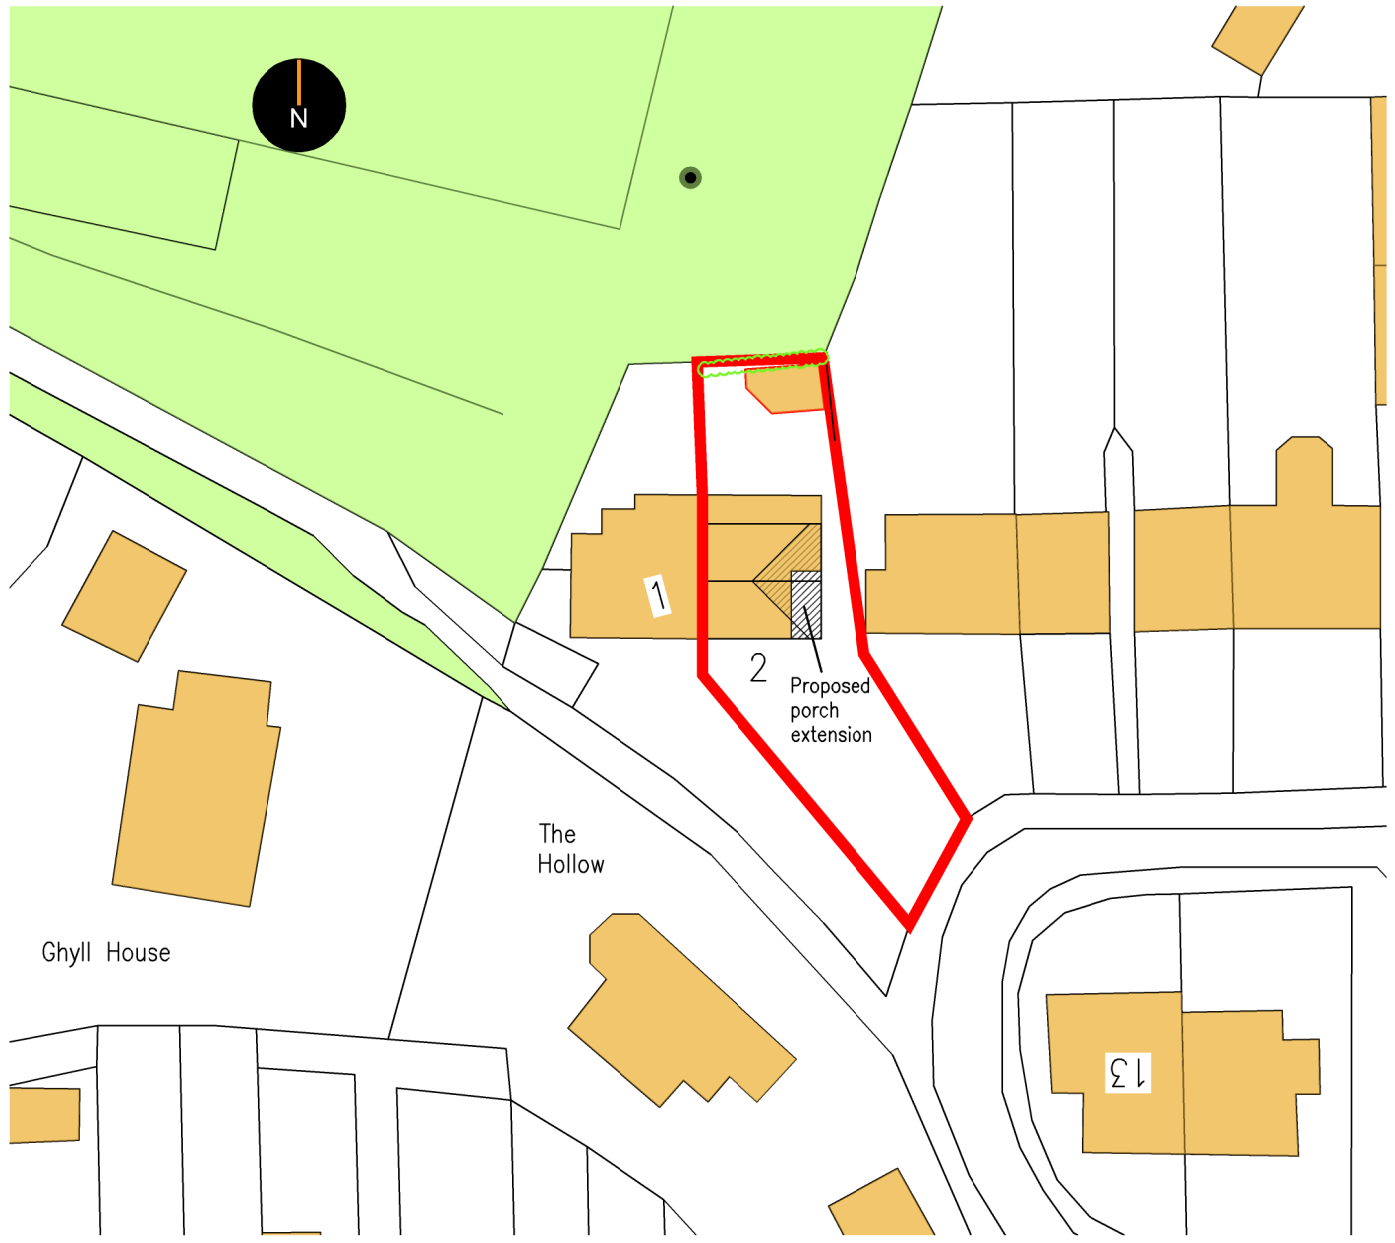

0m 10 20 30 40 50

1:500 Scale Bar

REV.	DATE	DESCRIPTION
A	05.02.2025	PLANNING ISSUE

CLIENT: MR M NGUYEN

ARCHITECT: -

PROJECT: 2 THORNSCROFT, STEYNING, BN44 3RP

DRAWN: MVN

CHECKED:

DATE: FEB 2025

SCALE: 1:500, 1:1250

PROJECT NO.: 25001

DRAWING TITLE: BLOCK & SITE PLANS PROPOSED PORCH EXTENSION

DRAWING NO.: 01

REV.: A

ORIGINAL DRAWING SIZE A3 – PLOT AT 1:1