

Do not scale from this drawing. All dimensions to be confirmed on site before commencing work.

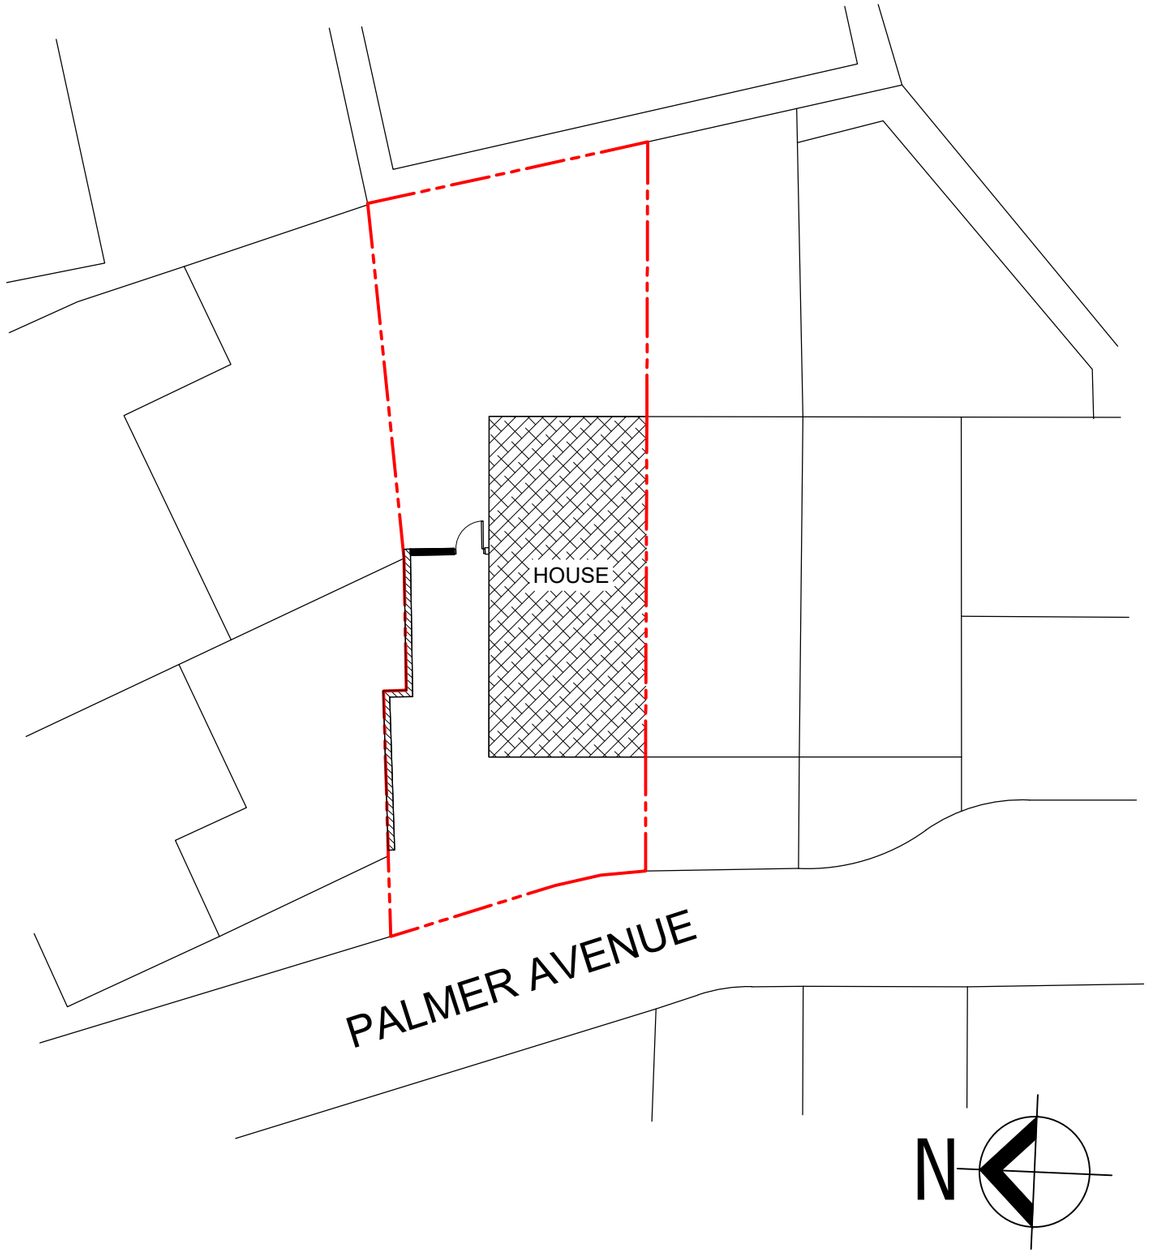

EXISTING SITE PLAN
SCALE 1:200

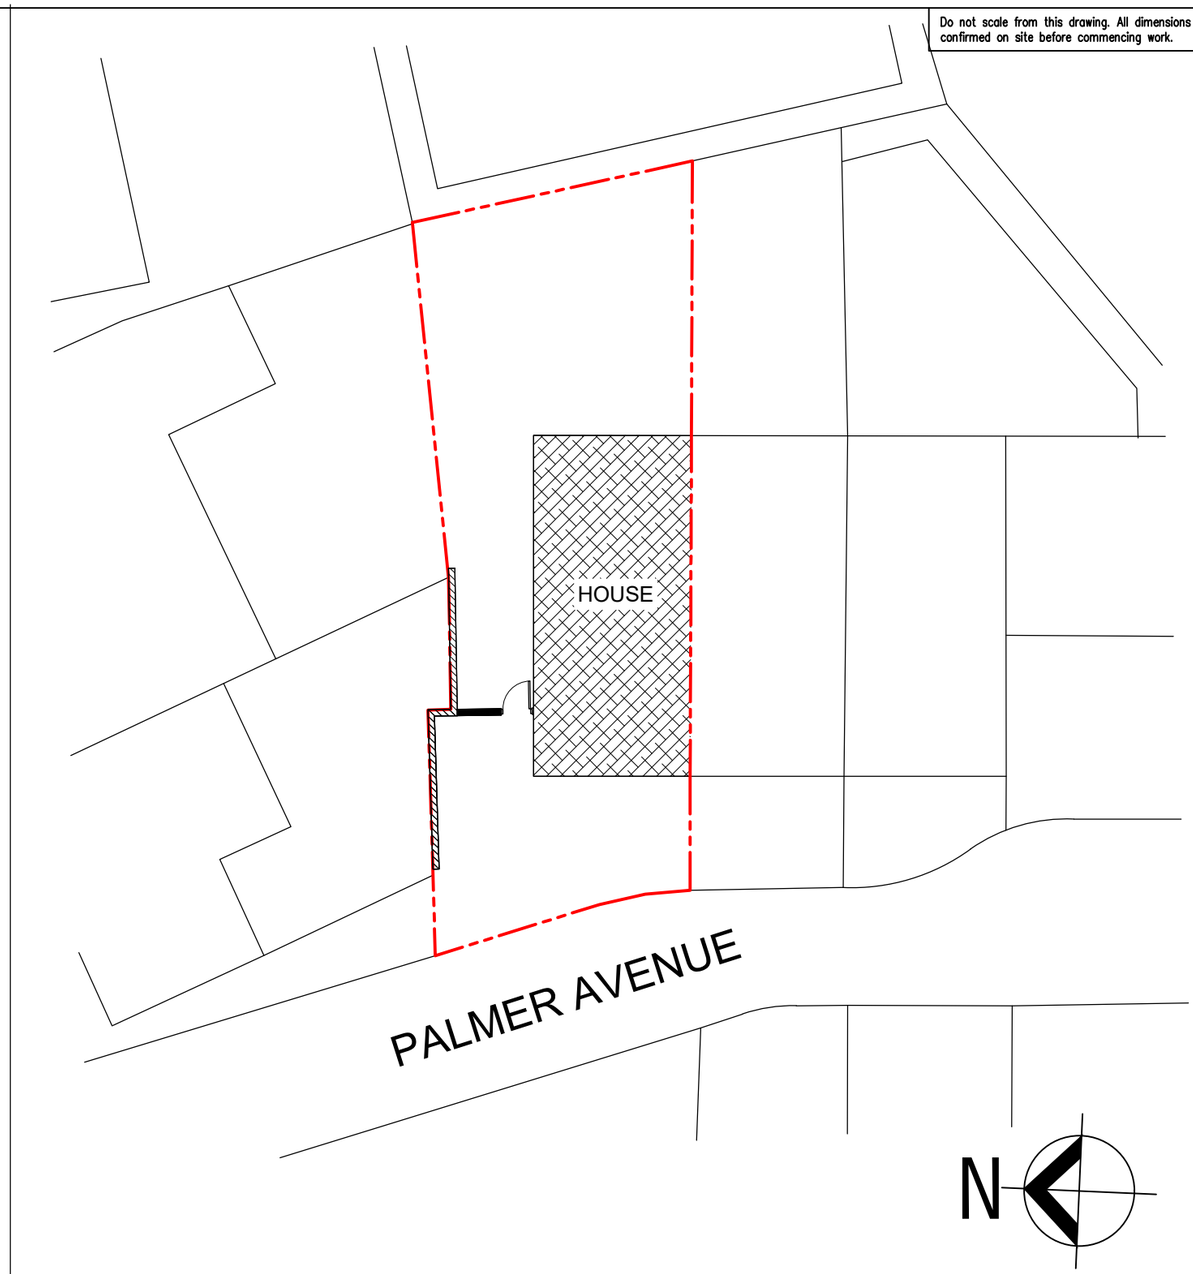

PROPOSED SITE PLAN
SCALE 1:200

0 10 20 40 60 80
1:1000
100m

LEGEND:
OLD BRICK WALL
PROPOSAL BRICK WALL

Client	-
Job	-
Drawing	- -
Dwg No.	-
Date	01.11.24
Size	1:200 @A3
Revision	
Drawn	XX
Engineer	XX
Approved	XX

REV	DESCRIPTION	DATE	ENG

NOTES
- DO NOT SCALE FROM THIS DRAWING.