

EXISTING FRONT ELEVATION



EXISTING REAR EELVATION



PROPOSED FRONT ELEVATION

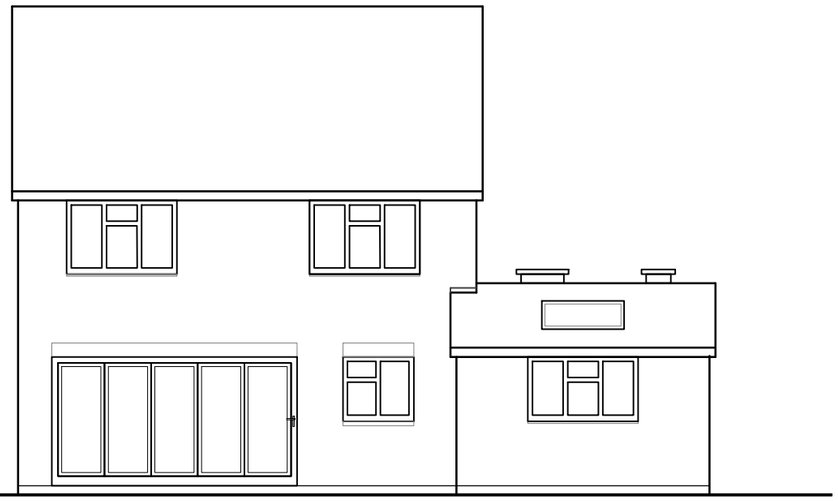

PROPOSED REAR ELEVATION

0 1 2 3 4 5

SCALE DIMENSION IN METRES

Carmichael Building Design Ltd.
Rosemary Cottage Pound Lane Mannings Heath
Horsham West Sussex RH13 6JL
t: 01403 252794

Client
Nick and Naomi Karpeta

Project
7 Cedar Drive
Southwater
RH13 9UF

Drawing Title
Existing and Proposed
Elevations 1/2

Sheet size A3
Scale 1:100

RevA Issued for comments 07.04.2025
Rev– Issued for comments 31.03.2025

Drawing No.
25301

Rev.
A