


EXISTING ILLUSTRATIVE STREETSCENE



PROPOSED ILLUSTRATIVE STREETSCENE

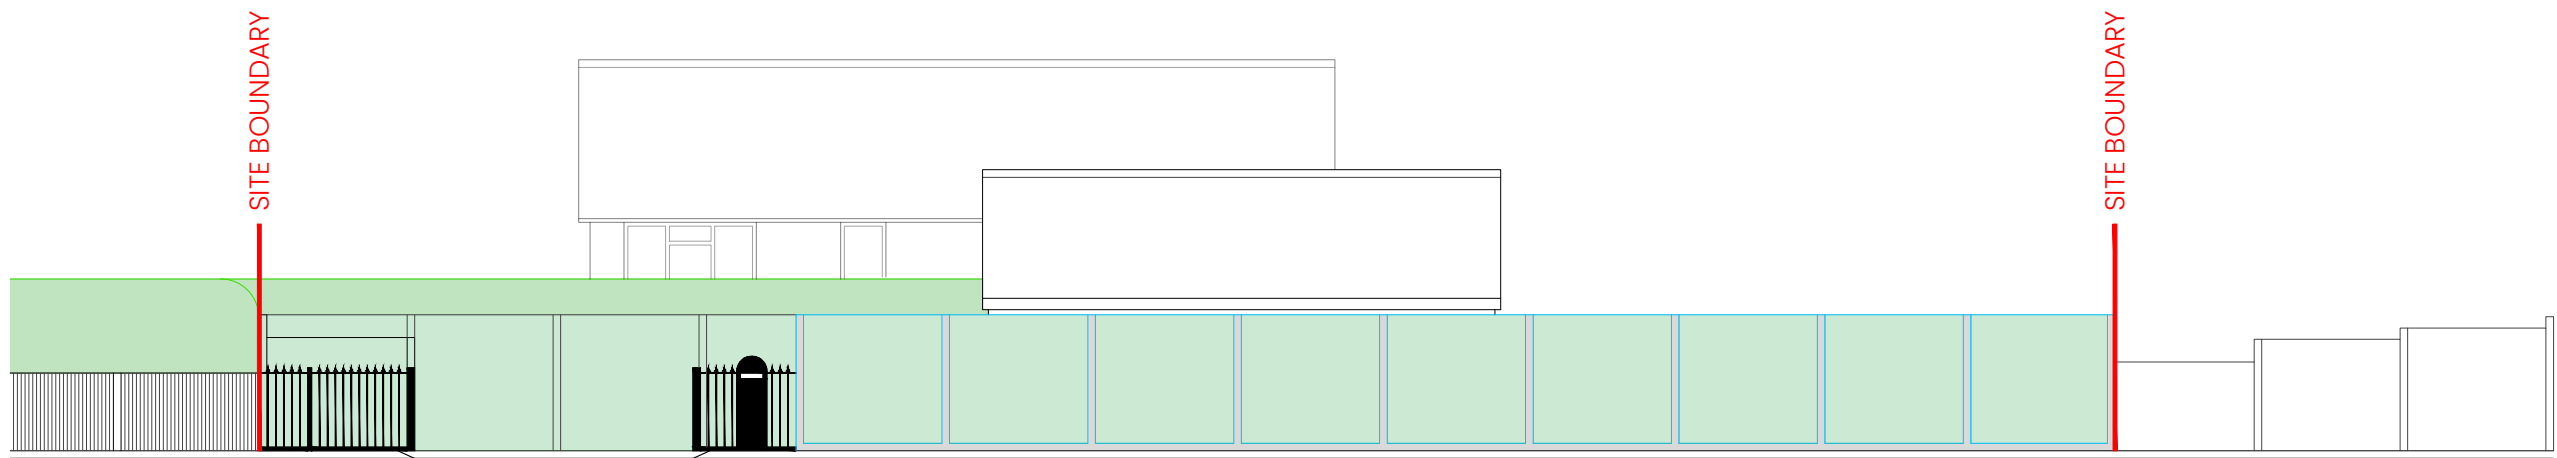

CLIENT:

MR SKIRROW

PROJECT:

Half Hidden, London Road
Pulborough, RH20 1AS

DRAWING:

Existing & Proposed
Illustrative Streetscenes

STATUS:

Planning

Do not scale for any other purpose than stated in title. Use annotated dimensions only. All dimensions to be checked on site. This drawing is to be read in conjunction with all other relevant materials.

REV: DATE:

SCALE: DATE: DRAWN BY:

1:100@A2 JUN | 2026 JM

REFERENCE: SHEET NO: REVISION:

JM-HH 03 -