



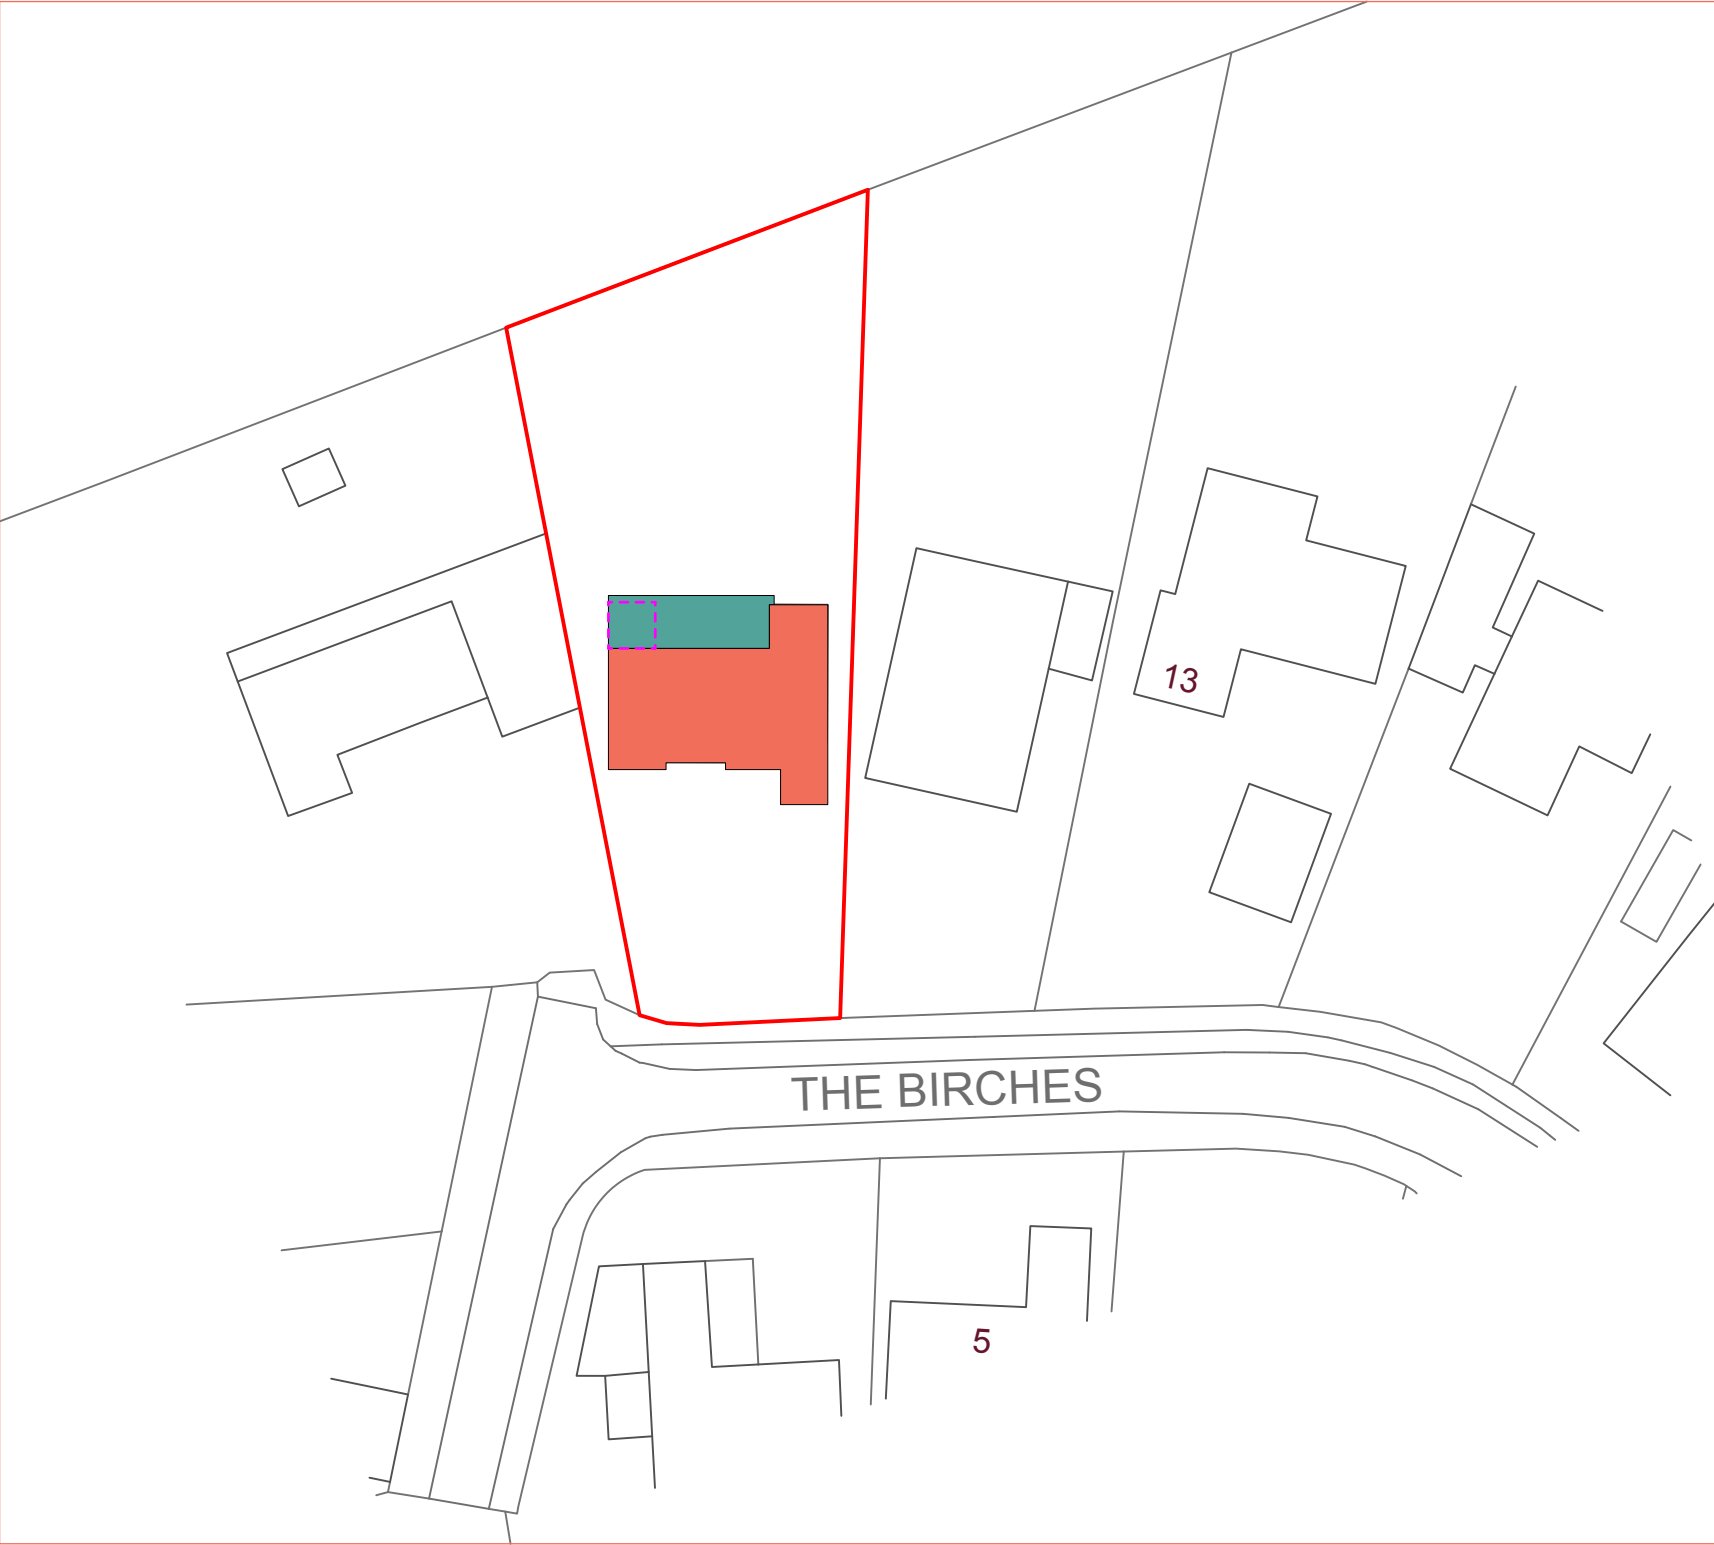


PROPOSED BLOCK PLAN @ 1:500

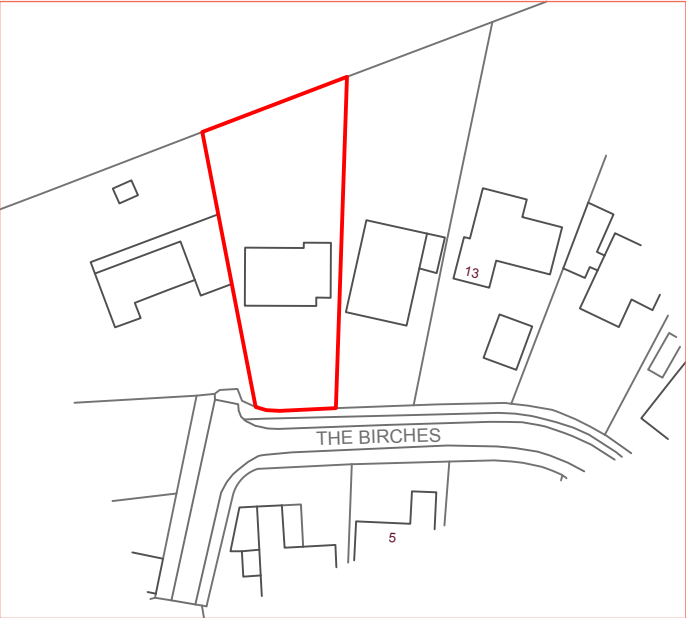

SITE LOCATION PLAN @ 1:1250

BLOCK PLAN KEY

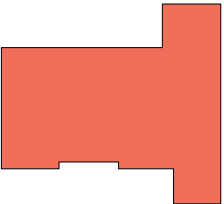	EXISTING DWELLING
	EXISTING ELEMENT TO BE DEMOLISHED
	PROPOSED SINGLE STOREY REAR EXTENSION