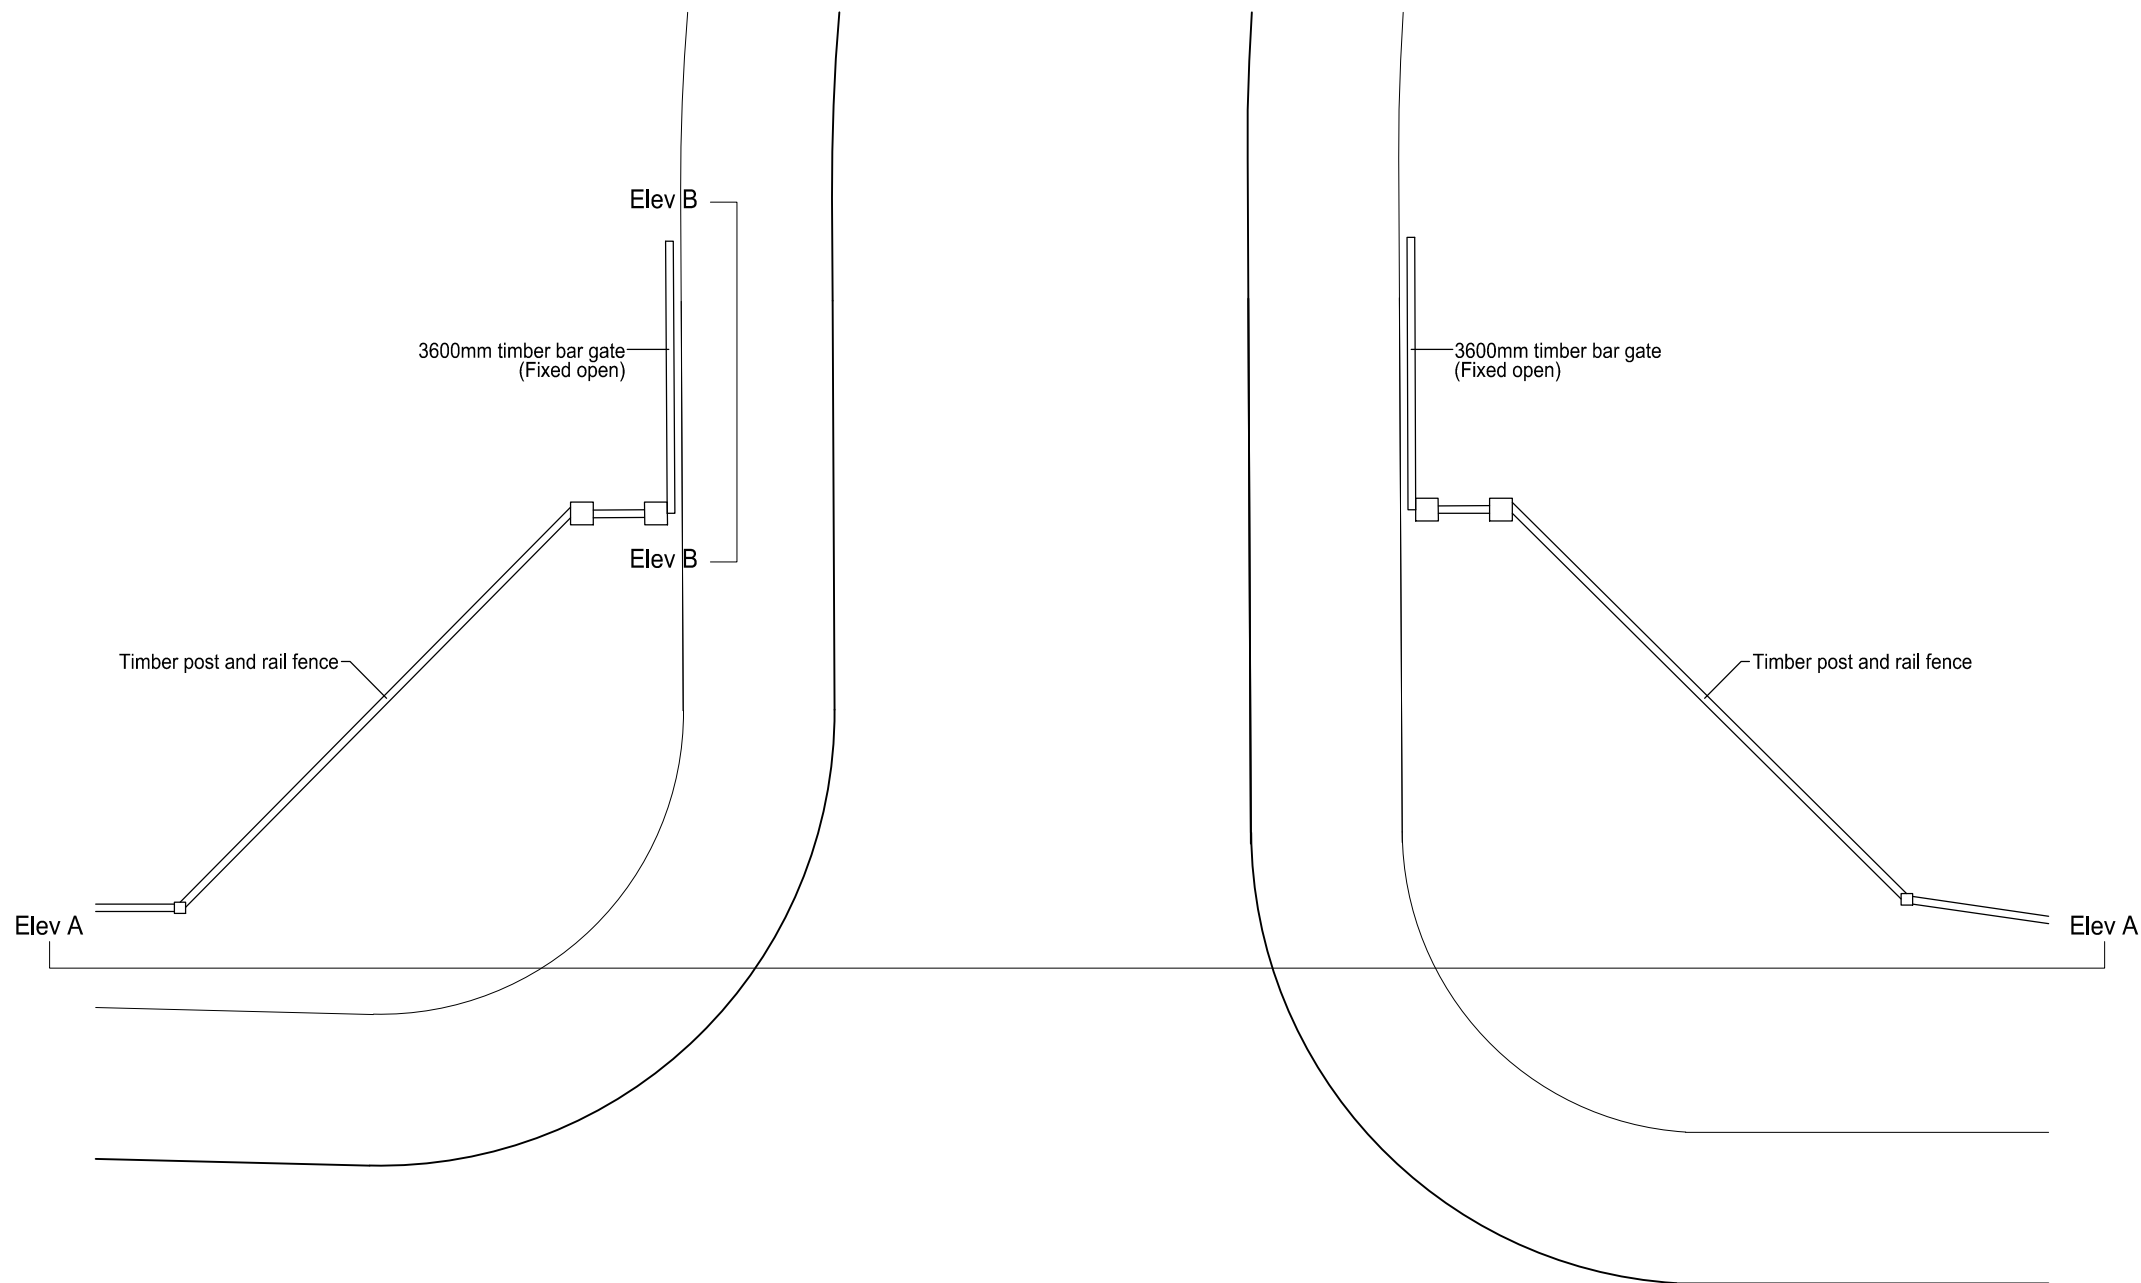
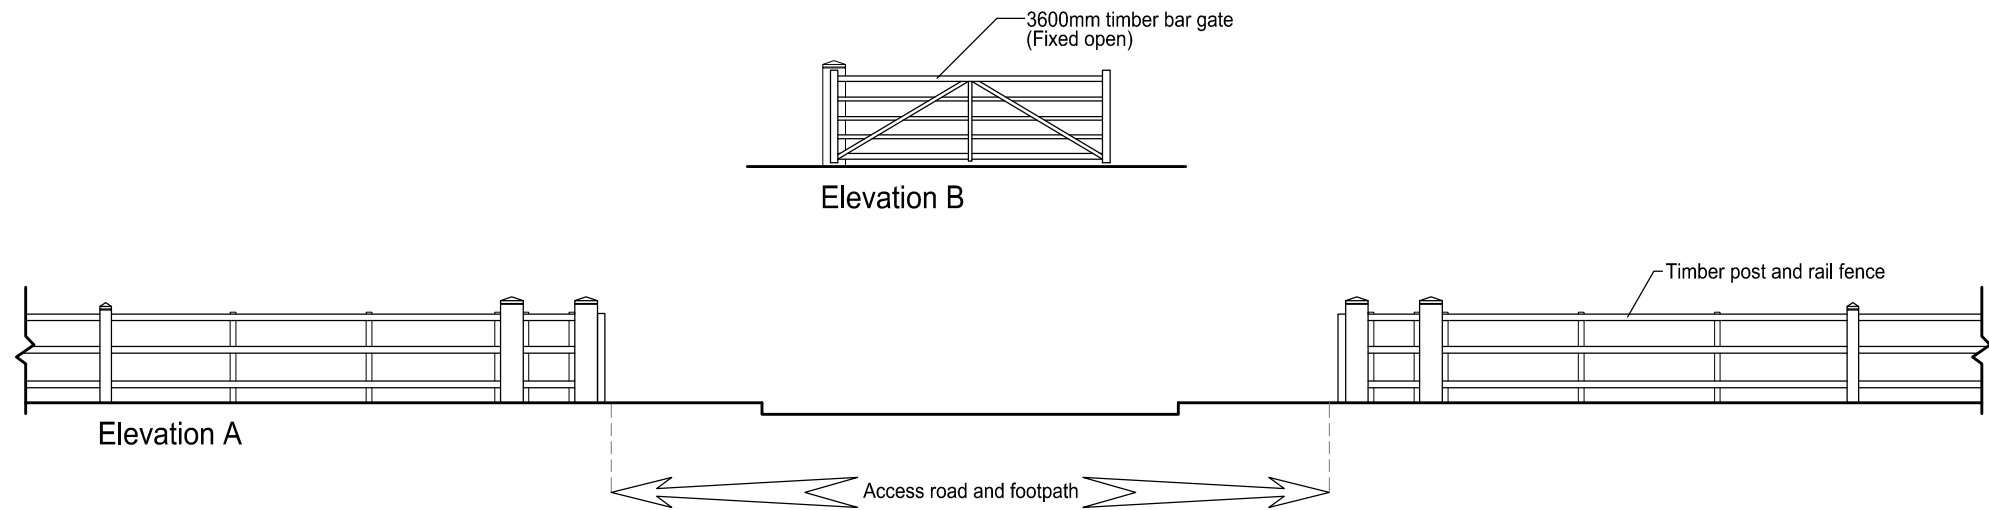


* ** ***		
Rev	Date	Description

SHANLY
— HOMES —

Project
Chapel Road
Barns Green

Planning

Drawing

Entrance Feature

Date 26.05.26	Scale @ A3 1:100	Drawn CE
Drawing number 1425/Pln/123		Revision -