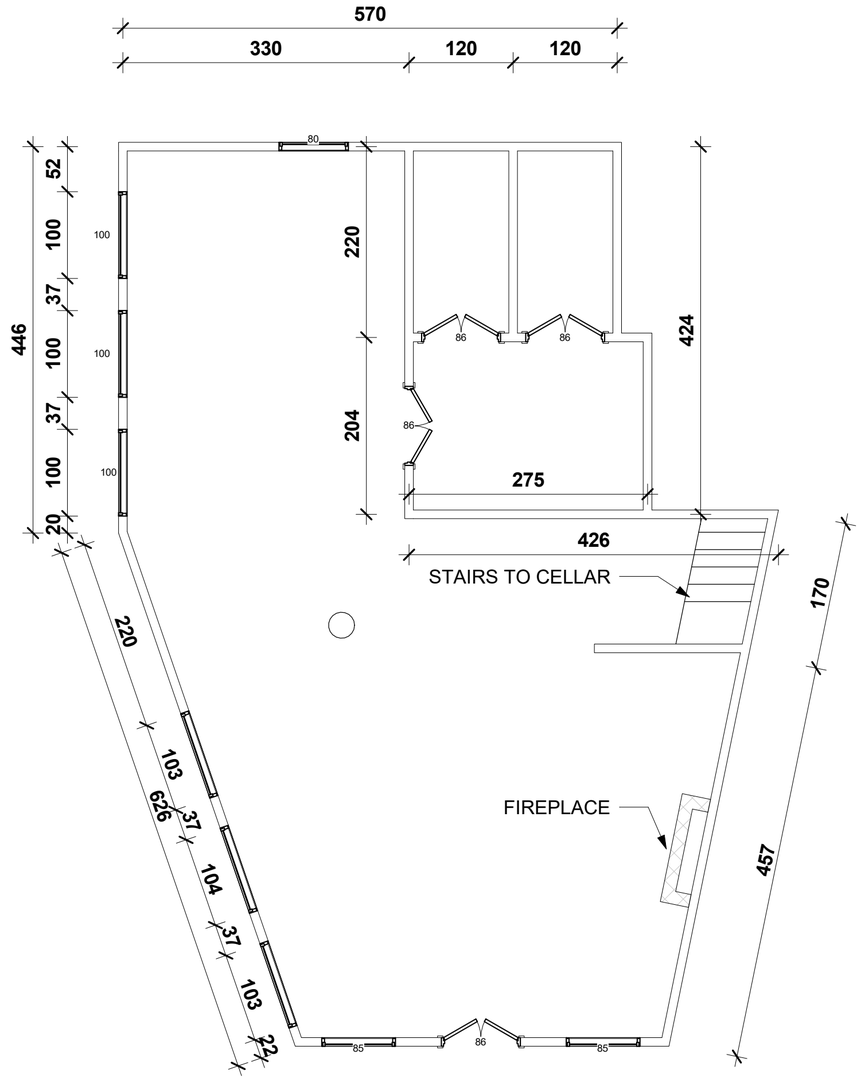

1 FLOOR PLAN

1 : 50

SCALE 1:50

0 1 2 3 4 5 10

SCALE BAR

No.	Description	Date

3 Lower Street,
Pulborough. RH20 2BH

PROPOSED FLOOR PLAN

Project number	20250625
Date	06.26.2025
Drawn by	Omar
Checked by	Arslan

A1.0

Scale	1 : 50

6/26/2025 6:31:22 PM