



Apartment Building C-03

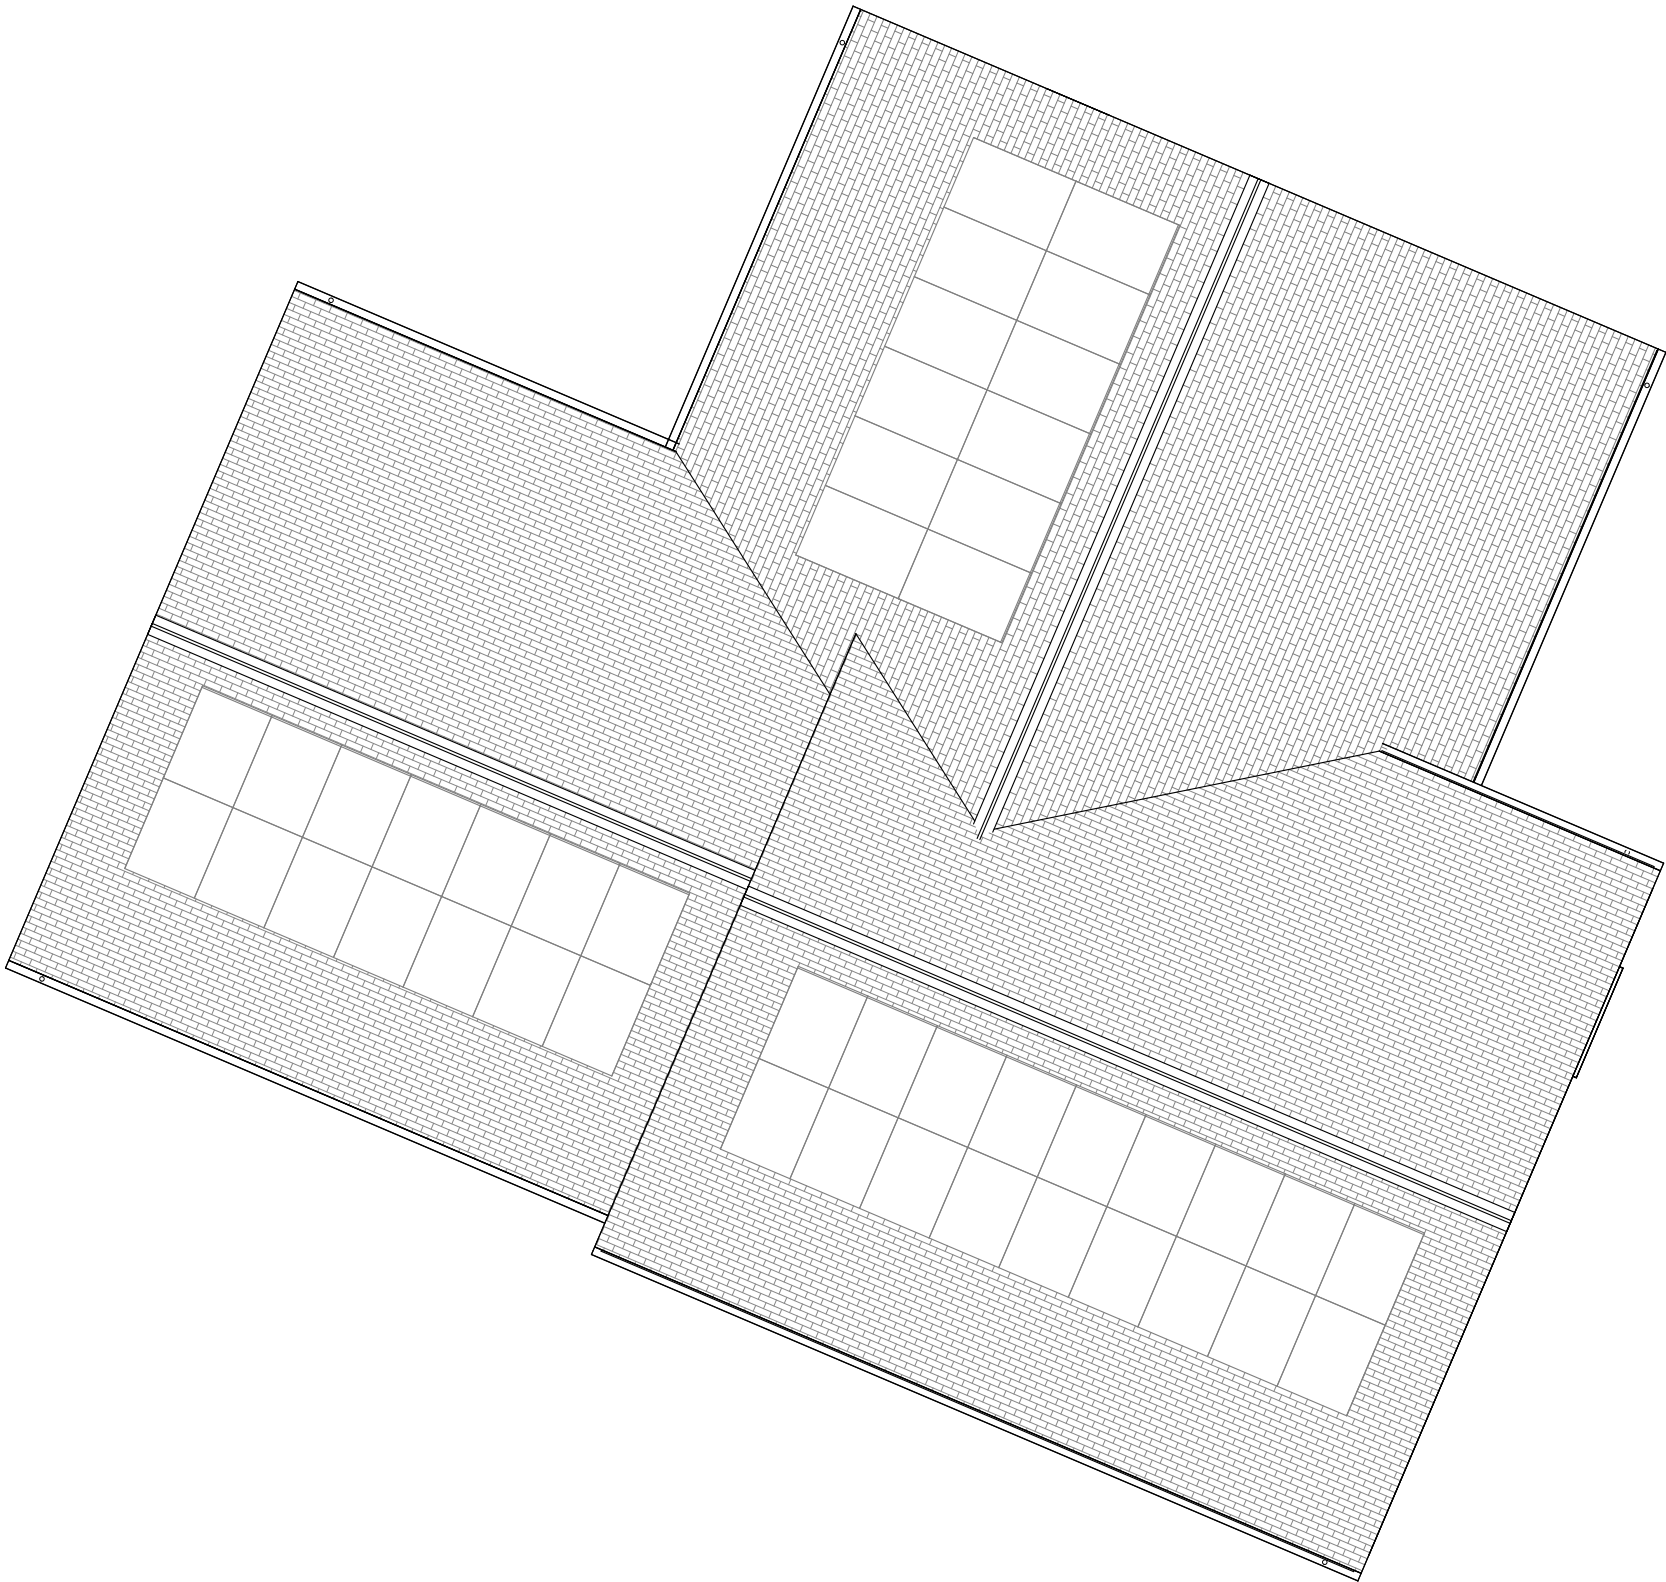

T0125
This drawing is the copyright of HNW Architects Ltd Registered No. 3589904
All dimensions must be verified on site prior to construction.
Do not scale this drawing except for Planning Application purposes.
Ordnance Survey Licence No. 100000200
Only PDF issues of this drawing are controlled. All other formats of this drawing (e.g. .dwg Autocad or .rvt Revit files) are uncontrolled and are used at your own risk.
This drawing must not be copied, transmitted or passed to a third party, without written consent.

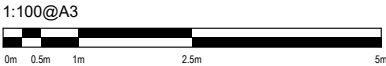

Location Key Plan

PL01	Planning Issue	GP	LD	18/09/26
Rev	Amendments	By	Chkd	Date



HNW
Architects

Document Status
Planning

Client Name
A2Dominion

Project Name
Land West of Ravenscroft, Storrington

Scale	HNW Project No.	Date Created
A3 - 1:100	26025	Sept 2026

Document Title
Apartment Building C-03 Roof Plan

Document Reference	Revision
26025-HNW-ZZ-ZZ-DR-A-2673	PL01

Chichester	61 North Street, Chichester, PO19 1NB	01243 533300
Brighton & Hove	Platt9rm, Church Road, Hove, BN3 2AF	01273 932485
London	Spaces, 25 Wilton Road, SW1V 1LW	02030 987300

Proposed Roof Plan
1 : 100