



JUNCTION LAYOUT

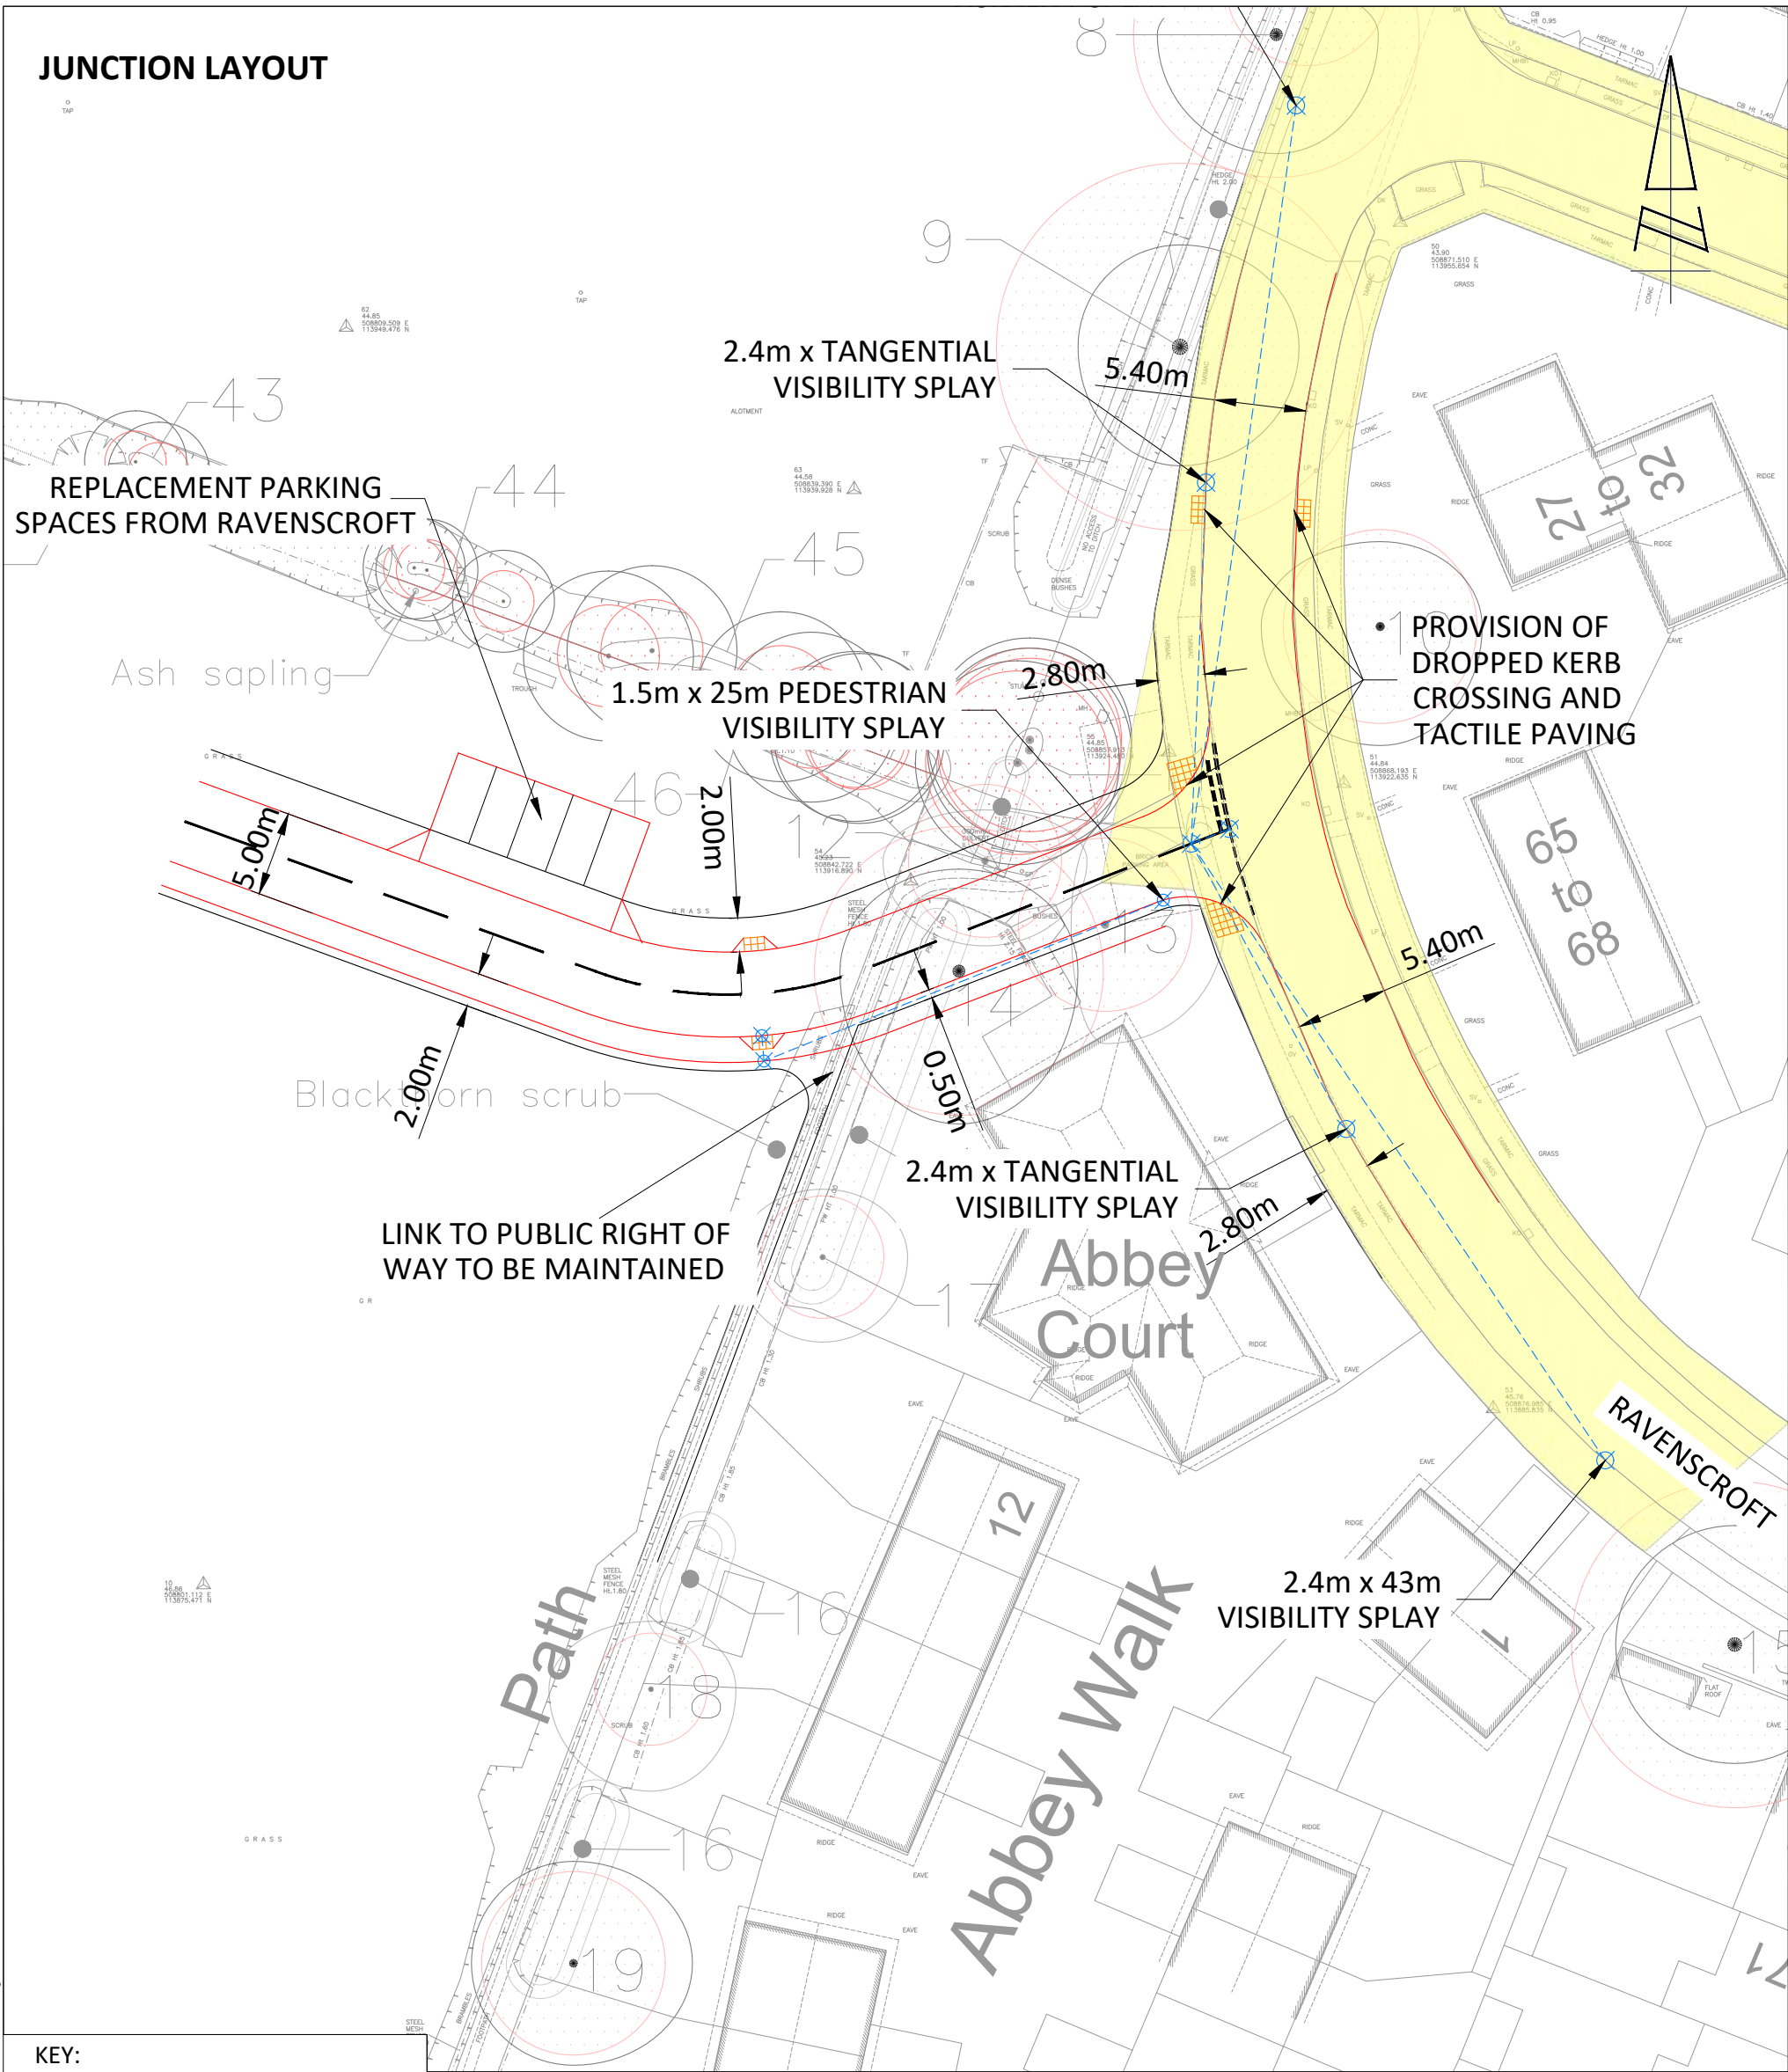

KEY:
 HIGHWAY BOUNDARY

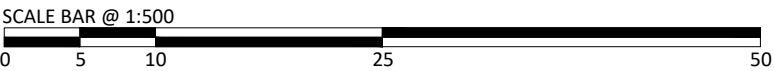

REPRODUCED FROM THE ORDNANCE SURVEY MAP WITH THE PERMISSION OF THE CONTROLLER OF HER MAJESTY'S STATIONERY OFFICE. LICENCE No. 100044286. © CROWN COPYRIGHT RESERVED.

DRAWING ISSUED FOR FEASIBILITY CONSIDERATION AND PLANNING PURPOSES ONLY. DRAWING NOT TO BE USED FOR CONSTRUCTION. I-TRANSPORT LLP ACCEPT NO RESPONSIBILITY FOR ERRORS MADE BY OTHERS IN SCALING FROM THIS DRAWING. MEASUREMENTS SHOULD BE TAKEN FROM FIGURED DIMENSIONS ONLY. CDM REQUIREMENTS CONSIDERED AT FEASIBILITY STAGE ONLY. FURTHER CONSIDERATION REQUIRED BY DETAILED DESIGN TEAM.

CLIENT:
A2 DOMINION

REV	DATE	BY	DESCRIPTION	CHK	APD
-----	------	----	-------------	-----	-----

STATUS:
FOR INFORMATION

DRAWN: SH	CHECKED: RS	APPROVED: JCB
PROJECT No: ITB11290	SCALE @ A3: 1:1000	DATE: 24.09.20
DRAWING No: ITB11290-GA-002	REV:	




Grove House, Lutyens Close, Chineham
Basingstoke, Hampshire, RG24 8AG

Tel: 01256 338640

www.i-transport.co.uk

TITLE:
ACCESS TO RAVENSCROFT

PROJECT:
LAND AT ST JOSEPH'S, STORRINGTON

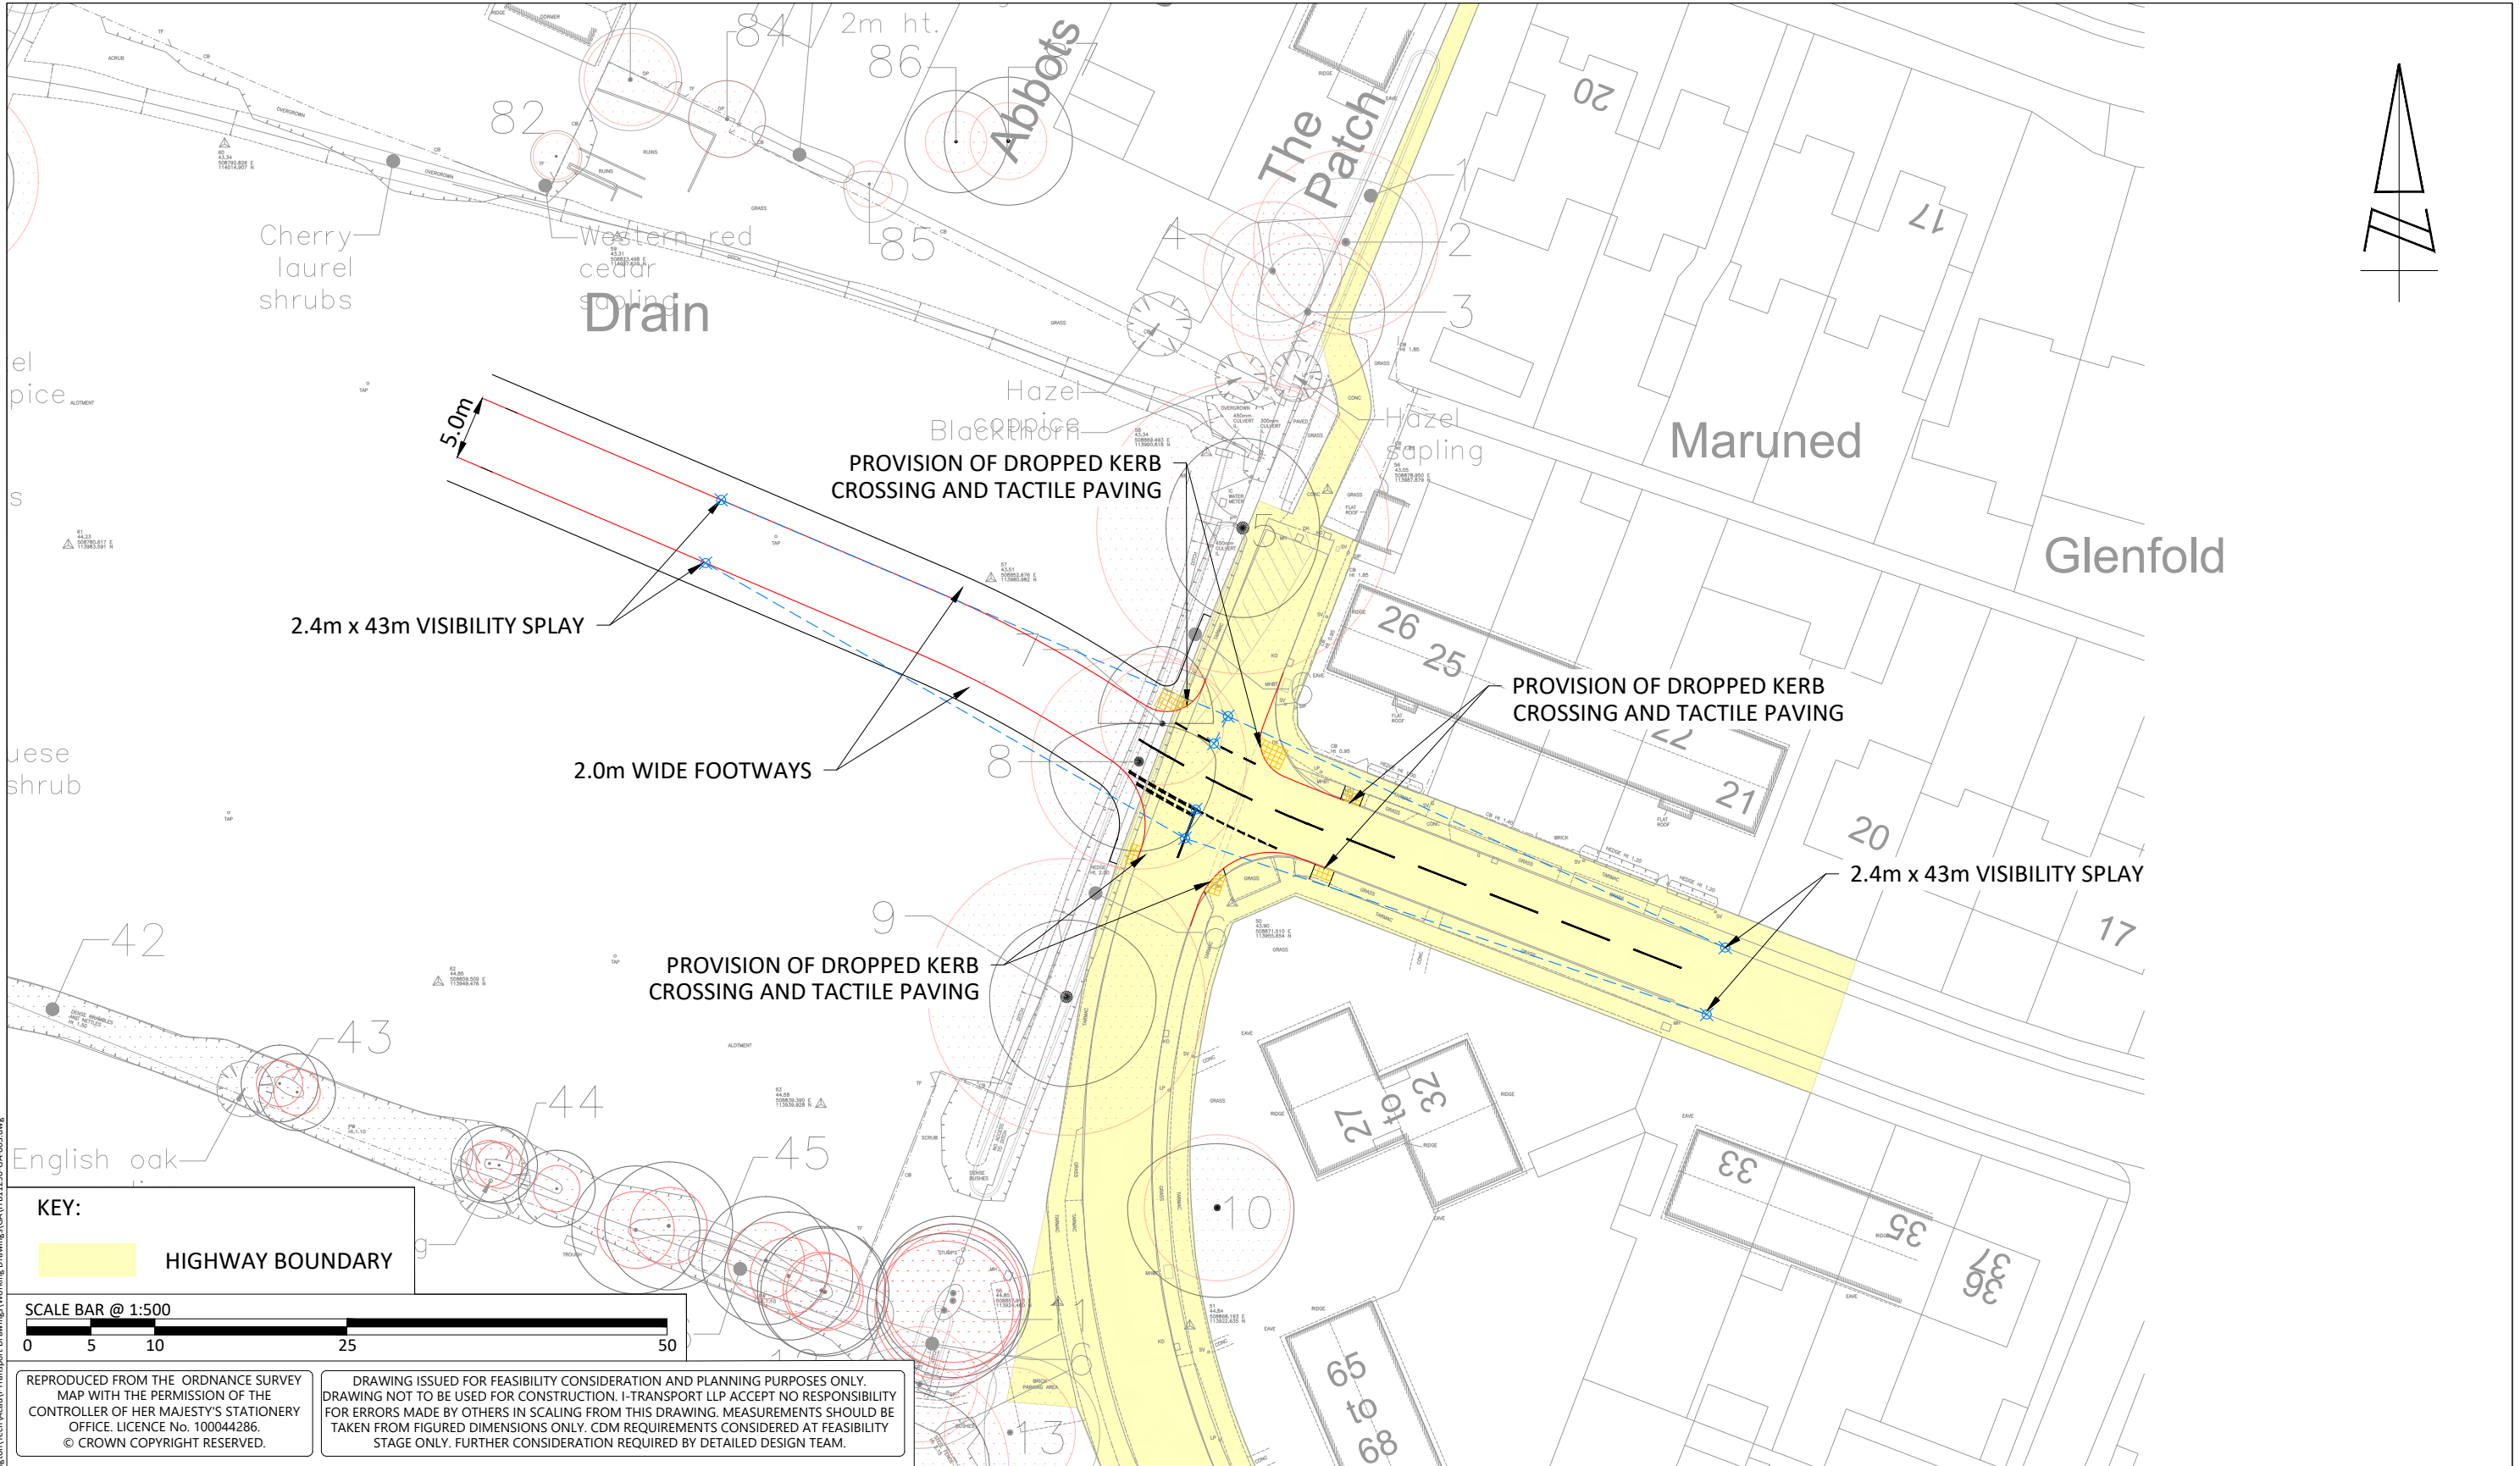

L:\PROJECTS\11000-SERIES\11290 - Land at St Joseph's, Storrington\Tech\Acad\Transport Drawings\GA\ITB11290-GA-003.dwg

 Grove House, Lutyens Close, Chineham Basingstoke, Hampshire, RG24 8AG www.i-transport.co.uk				REV		DATE	BY	DESCRIPTION	CHK	APD	TITLE: INITIAL SITE ACCESS ARRANGEMENT	DRAWN: SH	CHECKED: RS	APPROVED: JCB
REPRODUCED FROM THE ORDNANCE SURVEY MAP WITH THE PERMISSION OF THE CONTROLLER OF HER MAJESTY'S STATIONERY OFFICE. LICENCE No. 100044286. © CROWN COPYRIGHT RESERVED.				DRAWING ISSUED FOR FEASIBILITY CONSIDERATION AND PLANNING PURPOSES ONLY. DRAWING NOT TO BE USED FOR CONSTRUCTION. I-TRANSPORT LLP ACCEPT NO RESPONSIBILITY FOR ERRORS MADE BY OTHERS IN SCALING FROM THIS DRAWING. MEASUREMENTS SHOULD BE TAKEN FROM FIGURED DIMENSIONS ONLY. CDM REQUIREMENTS CONSIDERED AT FEASIBILITY STAGE ONLY. FURTHER CONSIDERATION REQUIRED BY DETAILED DESIGN TEAM.				PROJECT: LAND AT ST JOSEPH'S, STORRINGTON		CLIENT: A2 DOMINION	PROJECT No: ITB11290	SCALE @ A3: 1:500	DATE: 24.09.20	REV:
STATUS: FOR INFORMATION												DRAWING No: ITB11290-GA-003		

