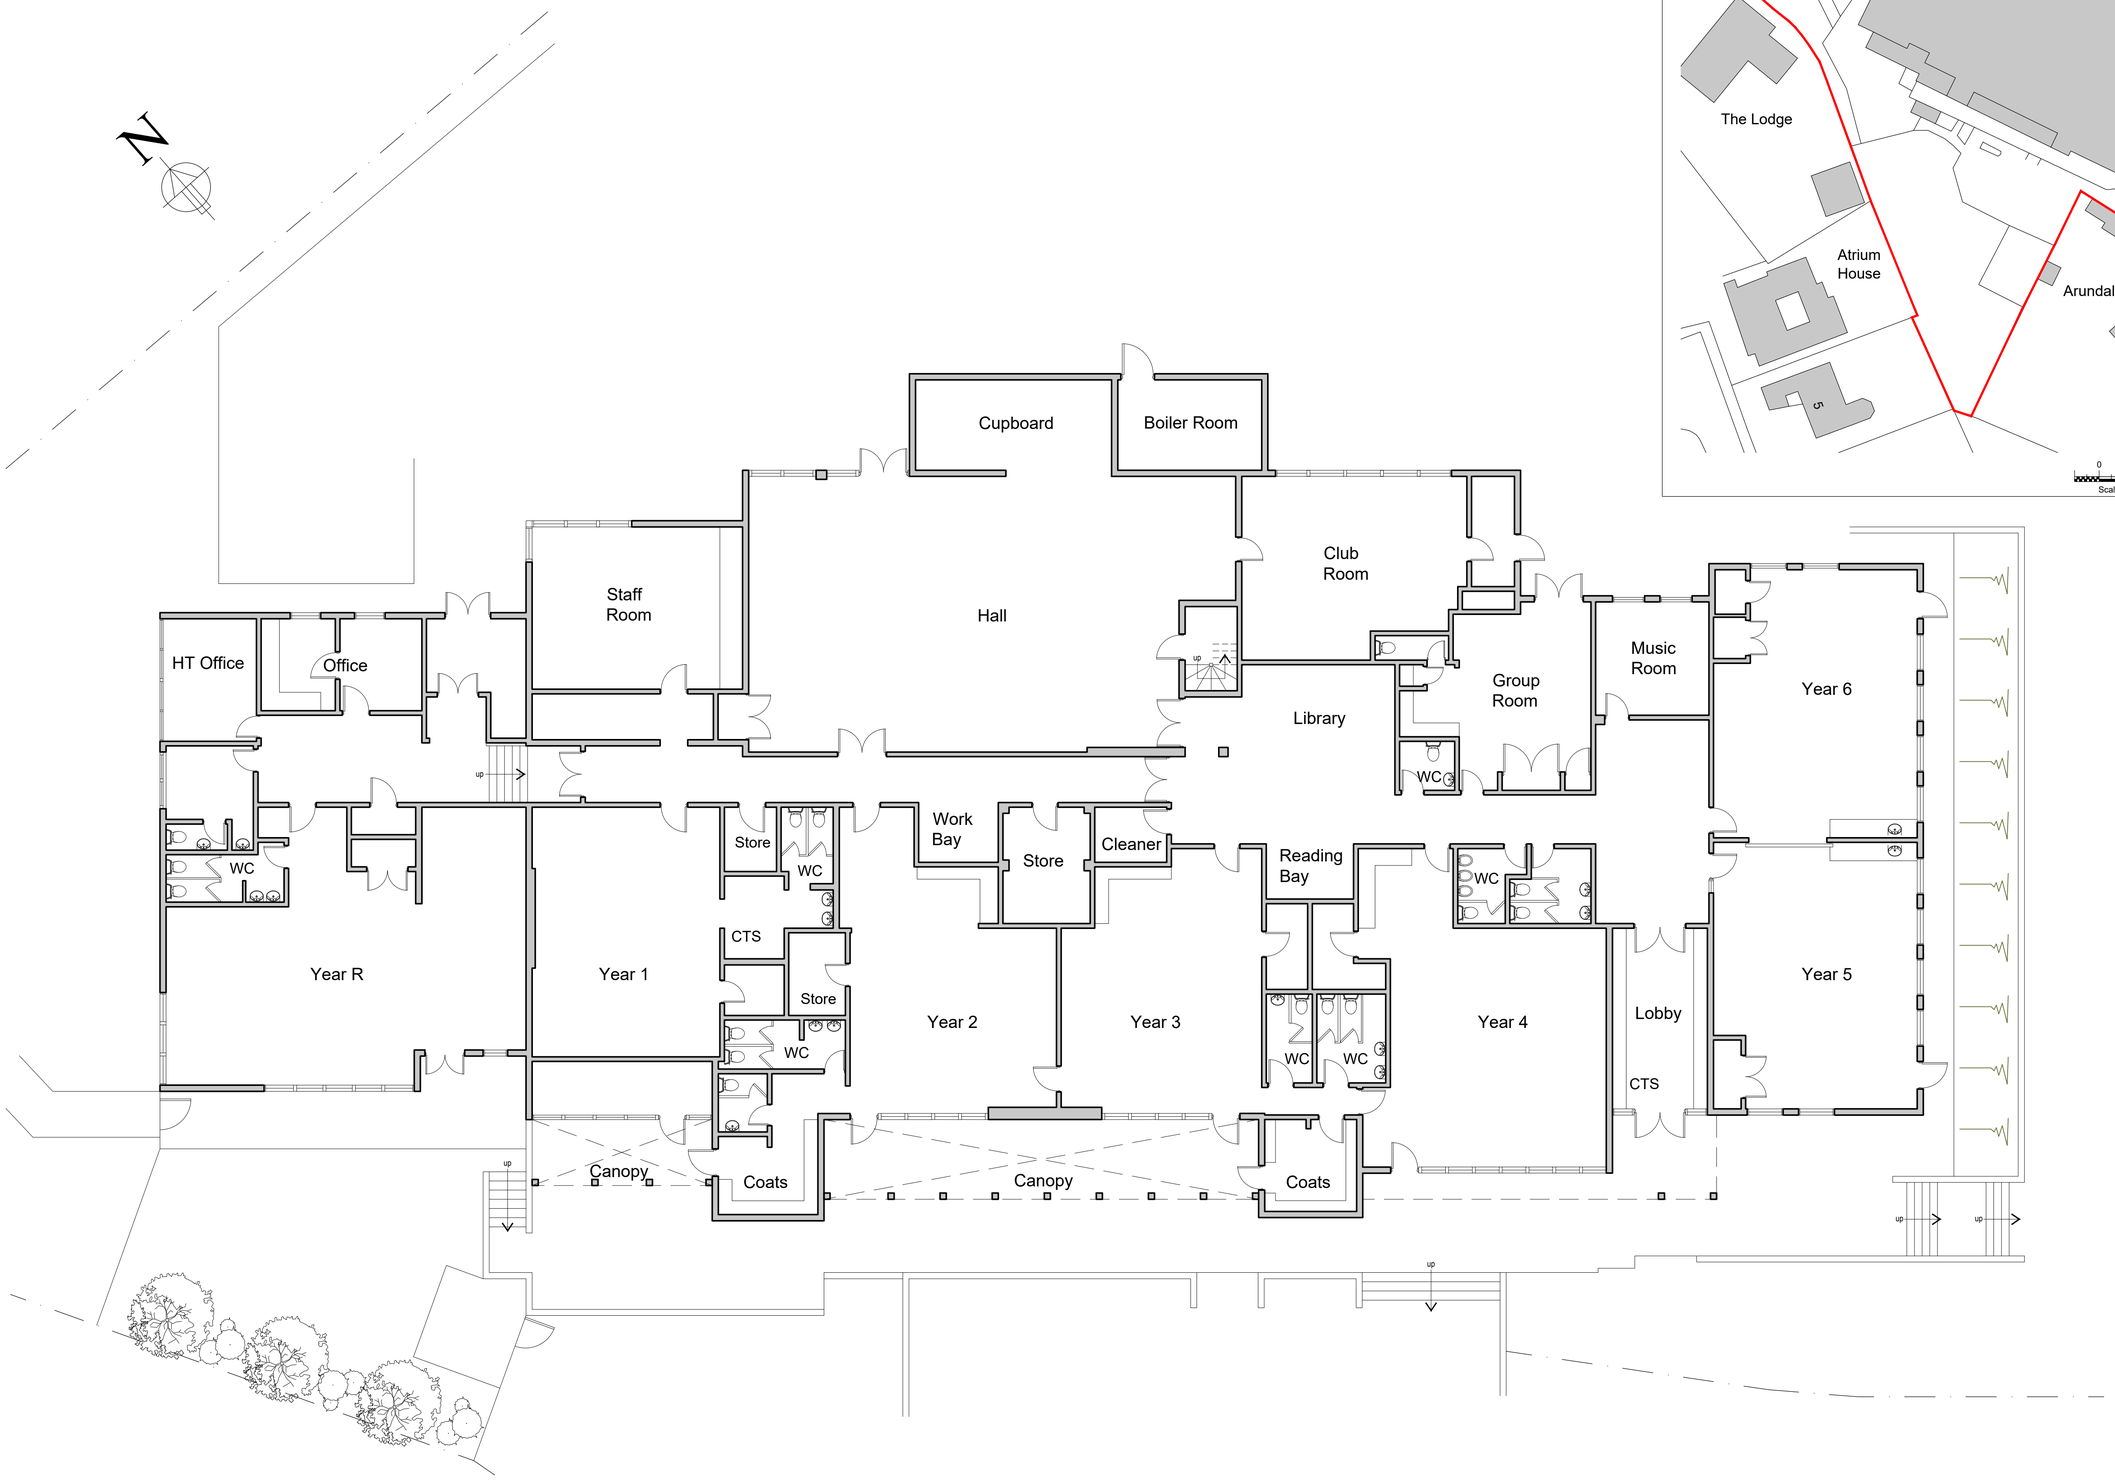

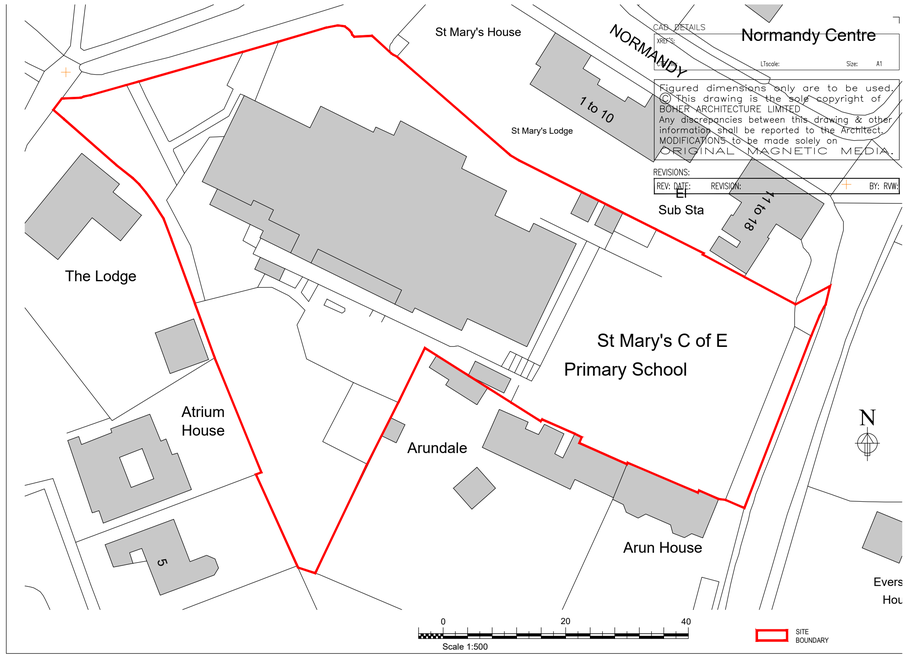

CAD DETAILS
Figured dimensions only are to be used. © This drawing is the sole copyright of BOHER ARCHITECTURE LIMITED. Any discrepancies between this drawing & other information shall be reported to the Architect. MODIFICATIONS to be made solely on ORIGINAL MAGNETIC MEDIA.
REVISIONS:
REV: DATE: REVISION: BY: RVW:

CLIENT	PROJECT	TITLE	STATUS	DRAWN BY	REVIEWED BY
St Mary's CE School	St Mary's CE School Normandy Horsham West Sussex. RH12 1JL	Existing Floor Plans & Location Plan	Planning	CB	LC
			DATE: July 2026 — SCALE @ A1: 1:100, 1:500	DRAWING NUMBER: 1556 P 001	

01730 816336
07949 682974
info@boherarchitecture.com
www.boherarchitecture.com
Challenger House, Rumbolds Hill
Midhurst, GU29 9BY
BOHER ARCHITECTURE