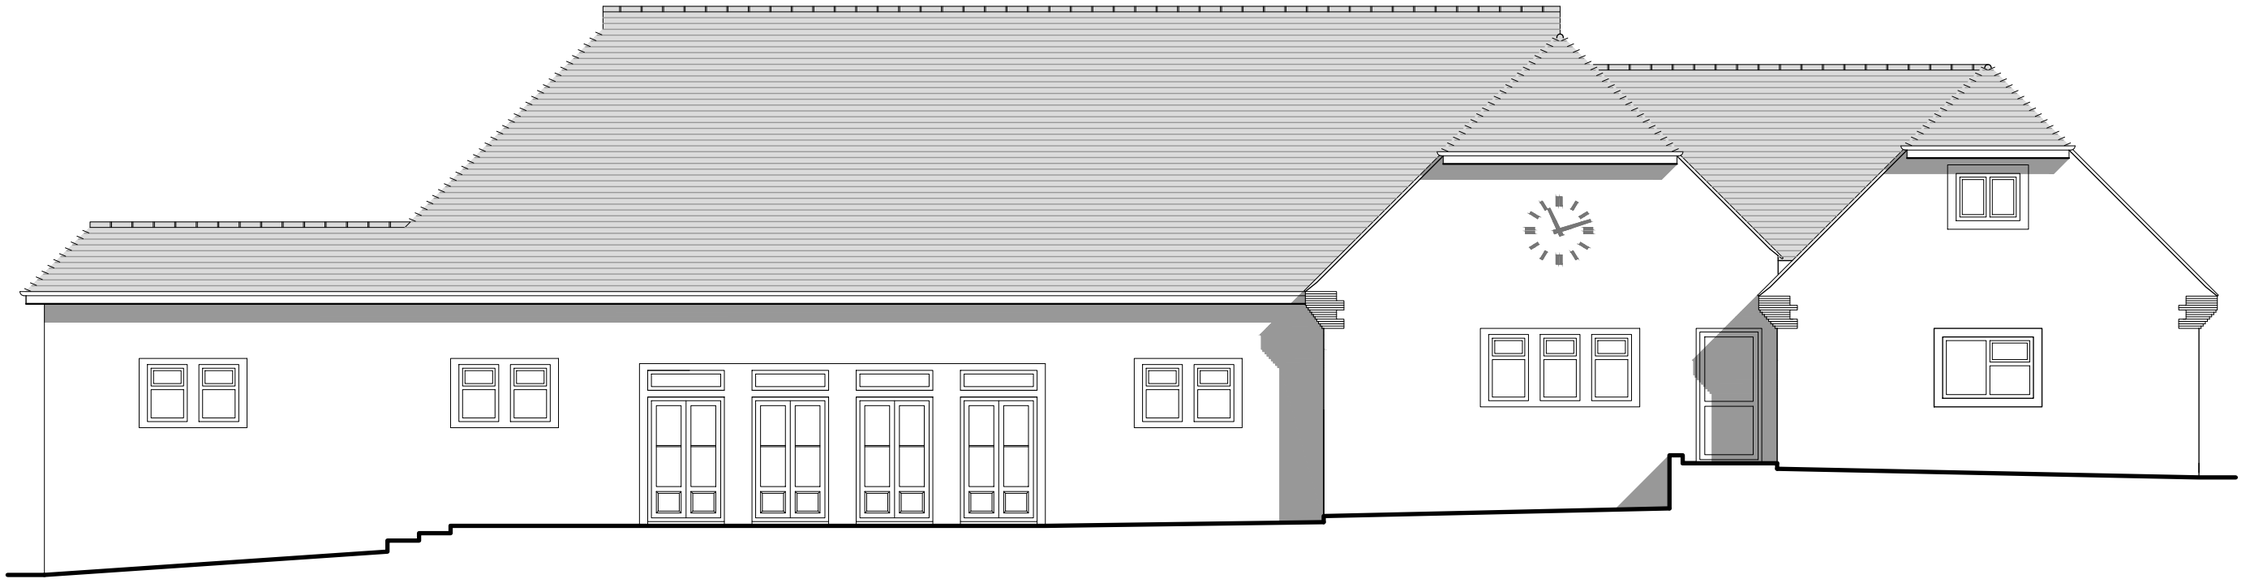

North east elevation



South east elevation

Replacement of two awnings with a fixed canopy with glazed roof.

Existing elevation

Barns Green Village Hall
Muntham Drive
Barns Green
West Sussex
RH13 0PT

Plan No: PL/684/01A
Scale: 1:100

Drawing size: A3

Scale

0 1 2 3 4 5

Do not scale from drawing except for planning purposes.

All dimension are in millimetres.

No work is to extend over adjoining properties without express permission.

All designs are subject to a structural feasibility analysis.

dk planning & design
07769 952066
01403 241466
concept design
planning applications
building regulations