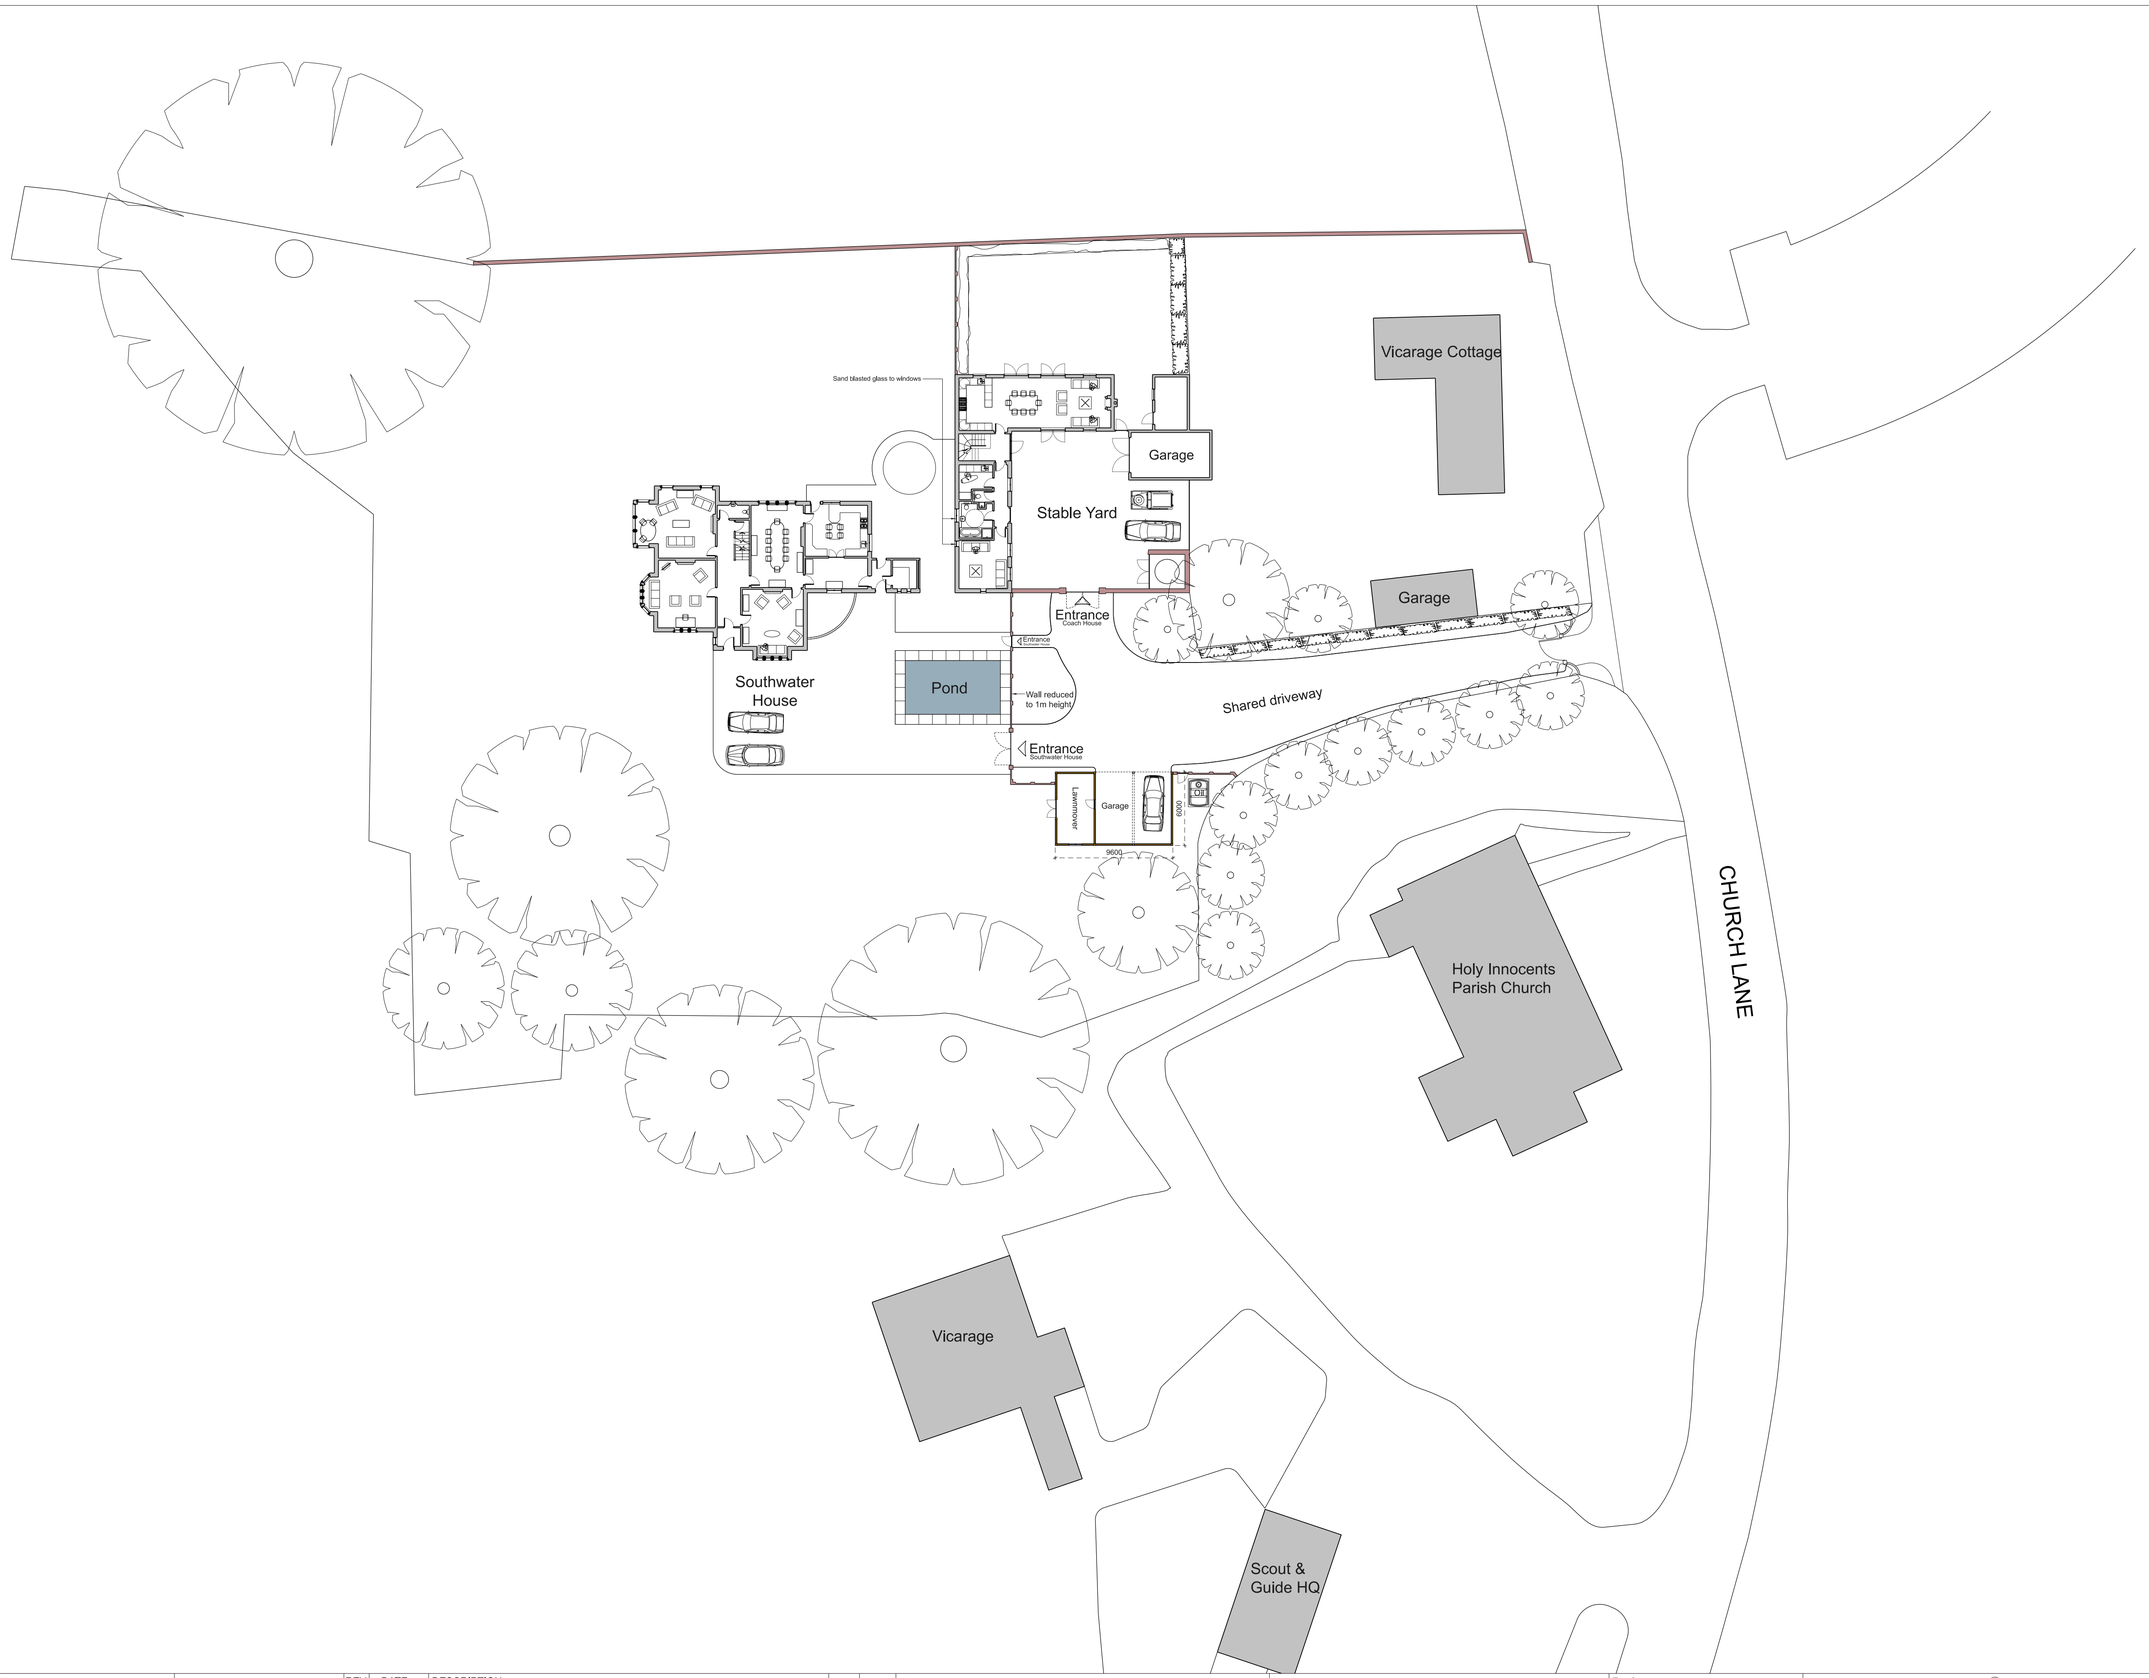

theme2architects
The White House, 55A Kyverdale Road
London N16 7AB
francis@theme2architects.com
07881 817 310

RIBA Chartered Practice

REV	DATE	DESCRIPTION	BY	CHECKED
A	2026/05/05	Submitted for planning	FS	FS
B	2026/07/20	Updated in accordance with planning coment alignment of extension and garage		
		amended. Garage & garden store for Southwater House added to plans	FS	FS
C	2026/08/07	Introduction of the new 0.2 hectare exemption removing Nett Bio Diversity requirements	FS	FS
D	2026/10/06	Wall to Southwater House reduced in height to case officer comment	FS	FS

General Notes:
1. No dimensions to be scaled from this drawing.
2. All dimensions to be verified on site.
3. All dimensions are in mm's unless otherwise noted.
4. Any discrepancies found between this drawing and other documents should be referred immediately to the consultants.

N

0 5m 10m 20m

Project
Southwater House, Church Lane
Southwater, RH13 9BT

Drawing Status
PLANNING

DRAWING TITLE
PROPOSED SITE &
GROUND FLOOR PLAN
NO BOUNDARY COLOURS

© Copyright theme2architects

JOB NUMBER
078

SCALE
1:500 @ A3
1:250 @ A1

DRAWING NO.
111

REVISION
D