
This drawing is the copyright of the architectural designer Matthew Goodchild.
It is for planning purposes only and may not be reproduced in whole or in part without permission.
The content is subject to site survey and H&S risk assessment prior to construction.
Do not scale from drawings.

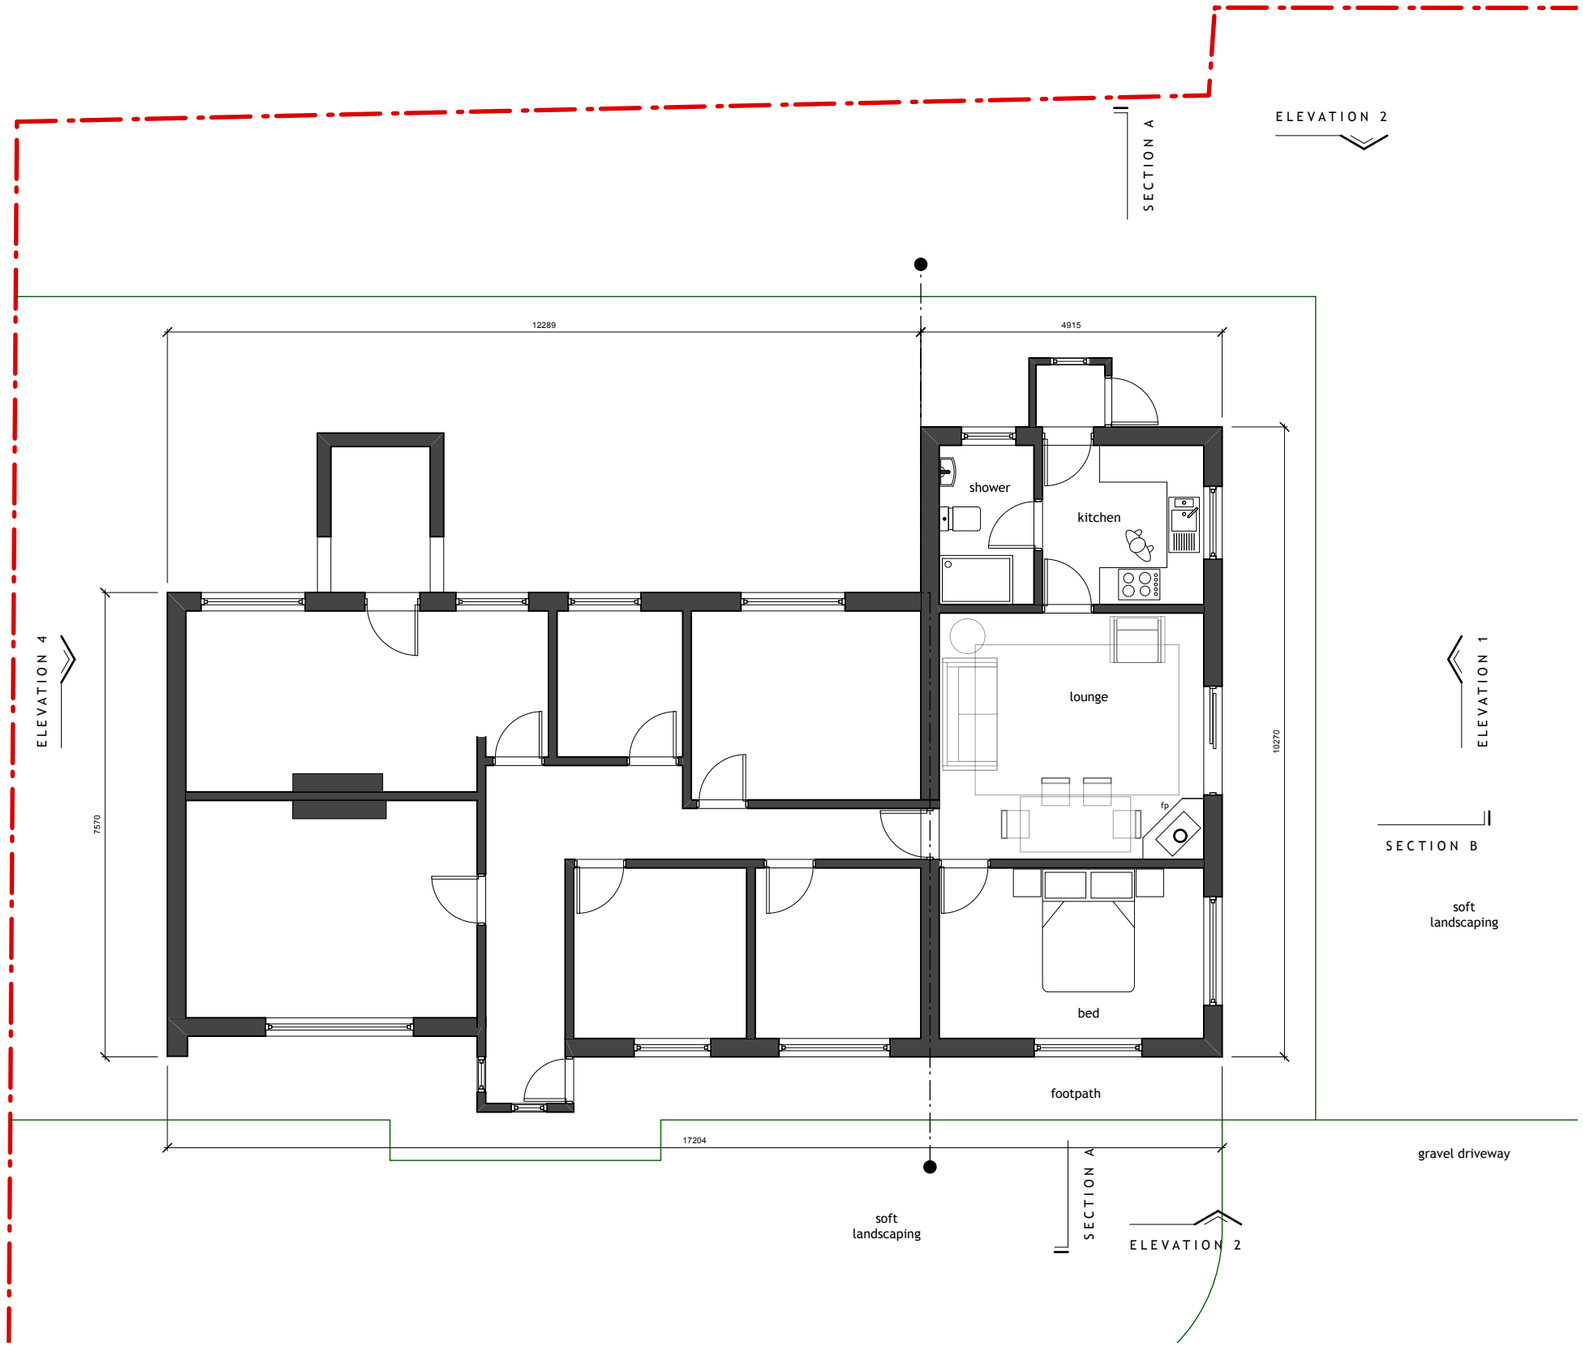





EXISTING GROUND FLOOR AREA

GIA = 128.5 m²

GEA = 150.2 m²

SITE AREA = 1558.2 m²

Rev	Date	Description	By
B	Oct 24	Issued for planning	.
A	Oct 24	Planning - draft	.

MATTHEW GOODCHILD
architectural DESIGN
e: mgarchitecturaldesign@gmail.com
w: mgarchitecturaldesign.com

Client

Phelps Family Home

Project

HOME RENOVATIONS
HYLAND, CHURCH LANE,
PLUMMERS PLAIN, HORSHAM

Drawing

EXISTING GROUND FLOOR LAYOUT

.

.

Scale	Status	Date	Drawn	Checked
1:100 @ A3	P3 - PLANNING	07/24	MG	

Drawing No. **Revision**

128-P104 B