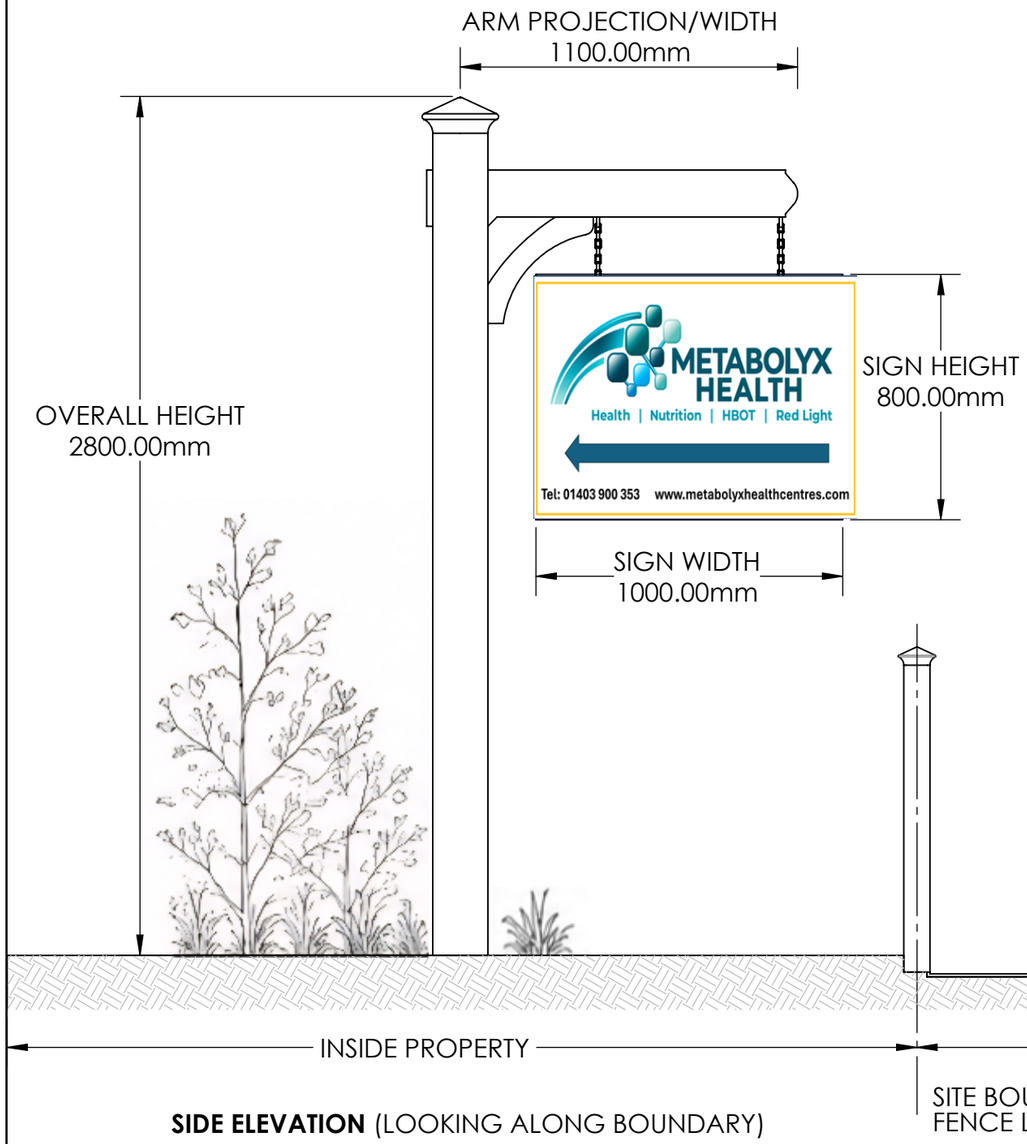

SIDE ELEVATION (LOOKING ALONG BOUNDARY)
SCALE 1:20

0.2m 0.4m 0.6m 0.8m 1m 2m 3m 4m 5m

Scale: 1:20

NOTE

The sign and arm remain wholly within the site boundary. The sign does not project over the fence line or onto the pavement of public highway.

Both sides of the sign will be the same.

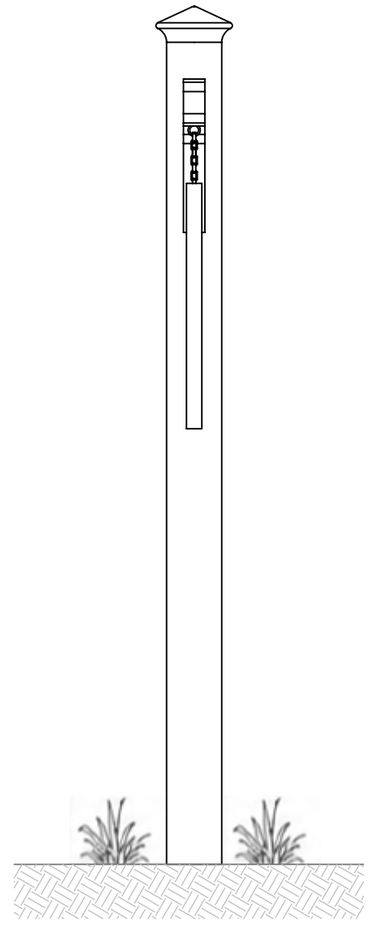

FRONT VIEW (FROM PAVEMENT)
SCALE 1:20

FROM THE FRONT ONLY THE NARROW POST IS VISIBLE. SIGN IS EDGE ON AND DOES NOT PROJECT ACROSS THE FRONTAGE.

PROJECT BREATHE SIGN INSTALLATION HYPERBARIC OXYGEN THERAPY CLINIC PLANNING PERMISSION DRAWING	DRAWING TITLE TIMBER POST & ARM SIGN ELEVATIONS	SCALE 1:20 @ A3	DRAWING NO. BA-01	NOTES ALL DIMENSIONS ARE IN MILLIMETERS
		DATE 25 OCT 2026	REV. A	