N.B. All measurements to be checked and verified on site prior to the commencement of any works or fabrication.
This drawing is to be read in conjunction with other drawings in this series and all relevant consultants drawings and documentation where applicable.
This drawing has been produced for the specific client and project identified and as such, is not intended for use by any other person - or for any other purpose - other than indicated on this drawing.
The intellectual property rights contained within this drawing are retained by the author.

TREE SCHEDULE

T1	1.00M DIAM.	R.P.A. = 12.00M RADIUS
T2	1.20M DIAM.	R.P.A. = 14.40M RADIUS
T3	1.20M DIAM.	R.P.A. = 14.40M RADIUS
T4	1.00M DIAM.	R.P.A. = 12.00M RADIUS
T5	1.00M DIAM.	R.P.A. = 12.00M RADIUS
TG1	[GROUP OF 3] MAX. DIAM. @ 0.90M	R.P.A. = 10.80M RADIUS

→ ALL OAK [*Quercus robur*]

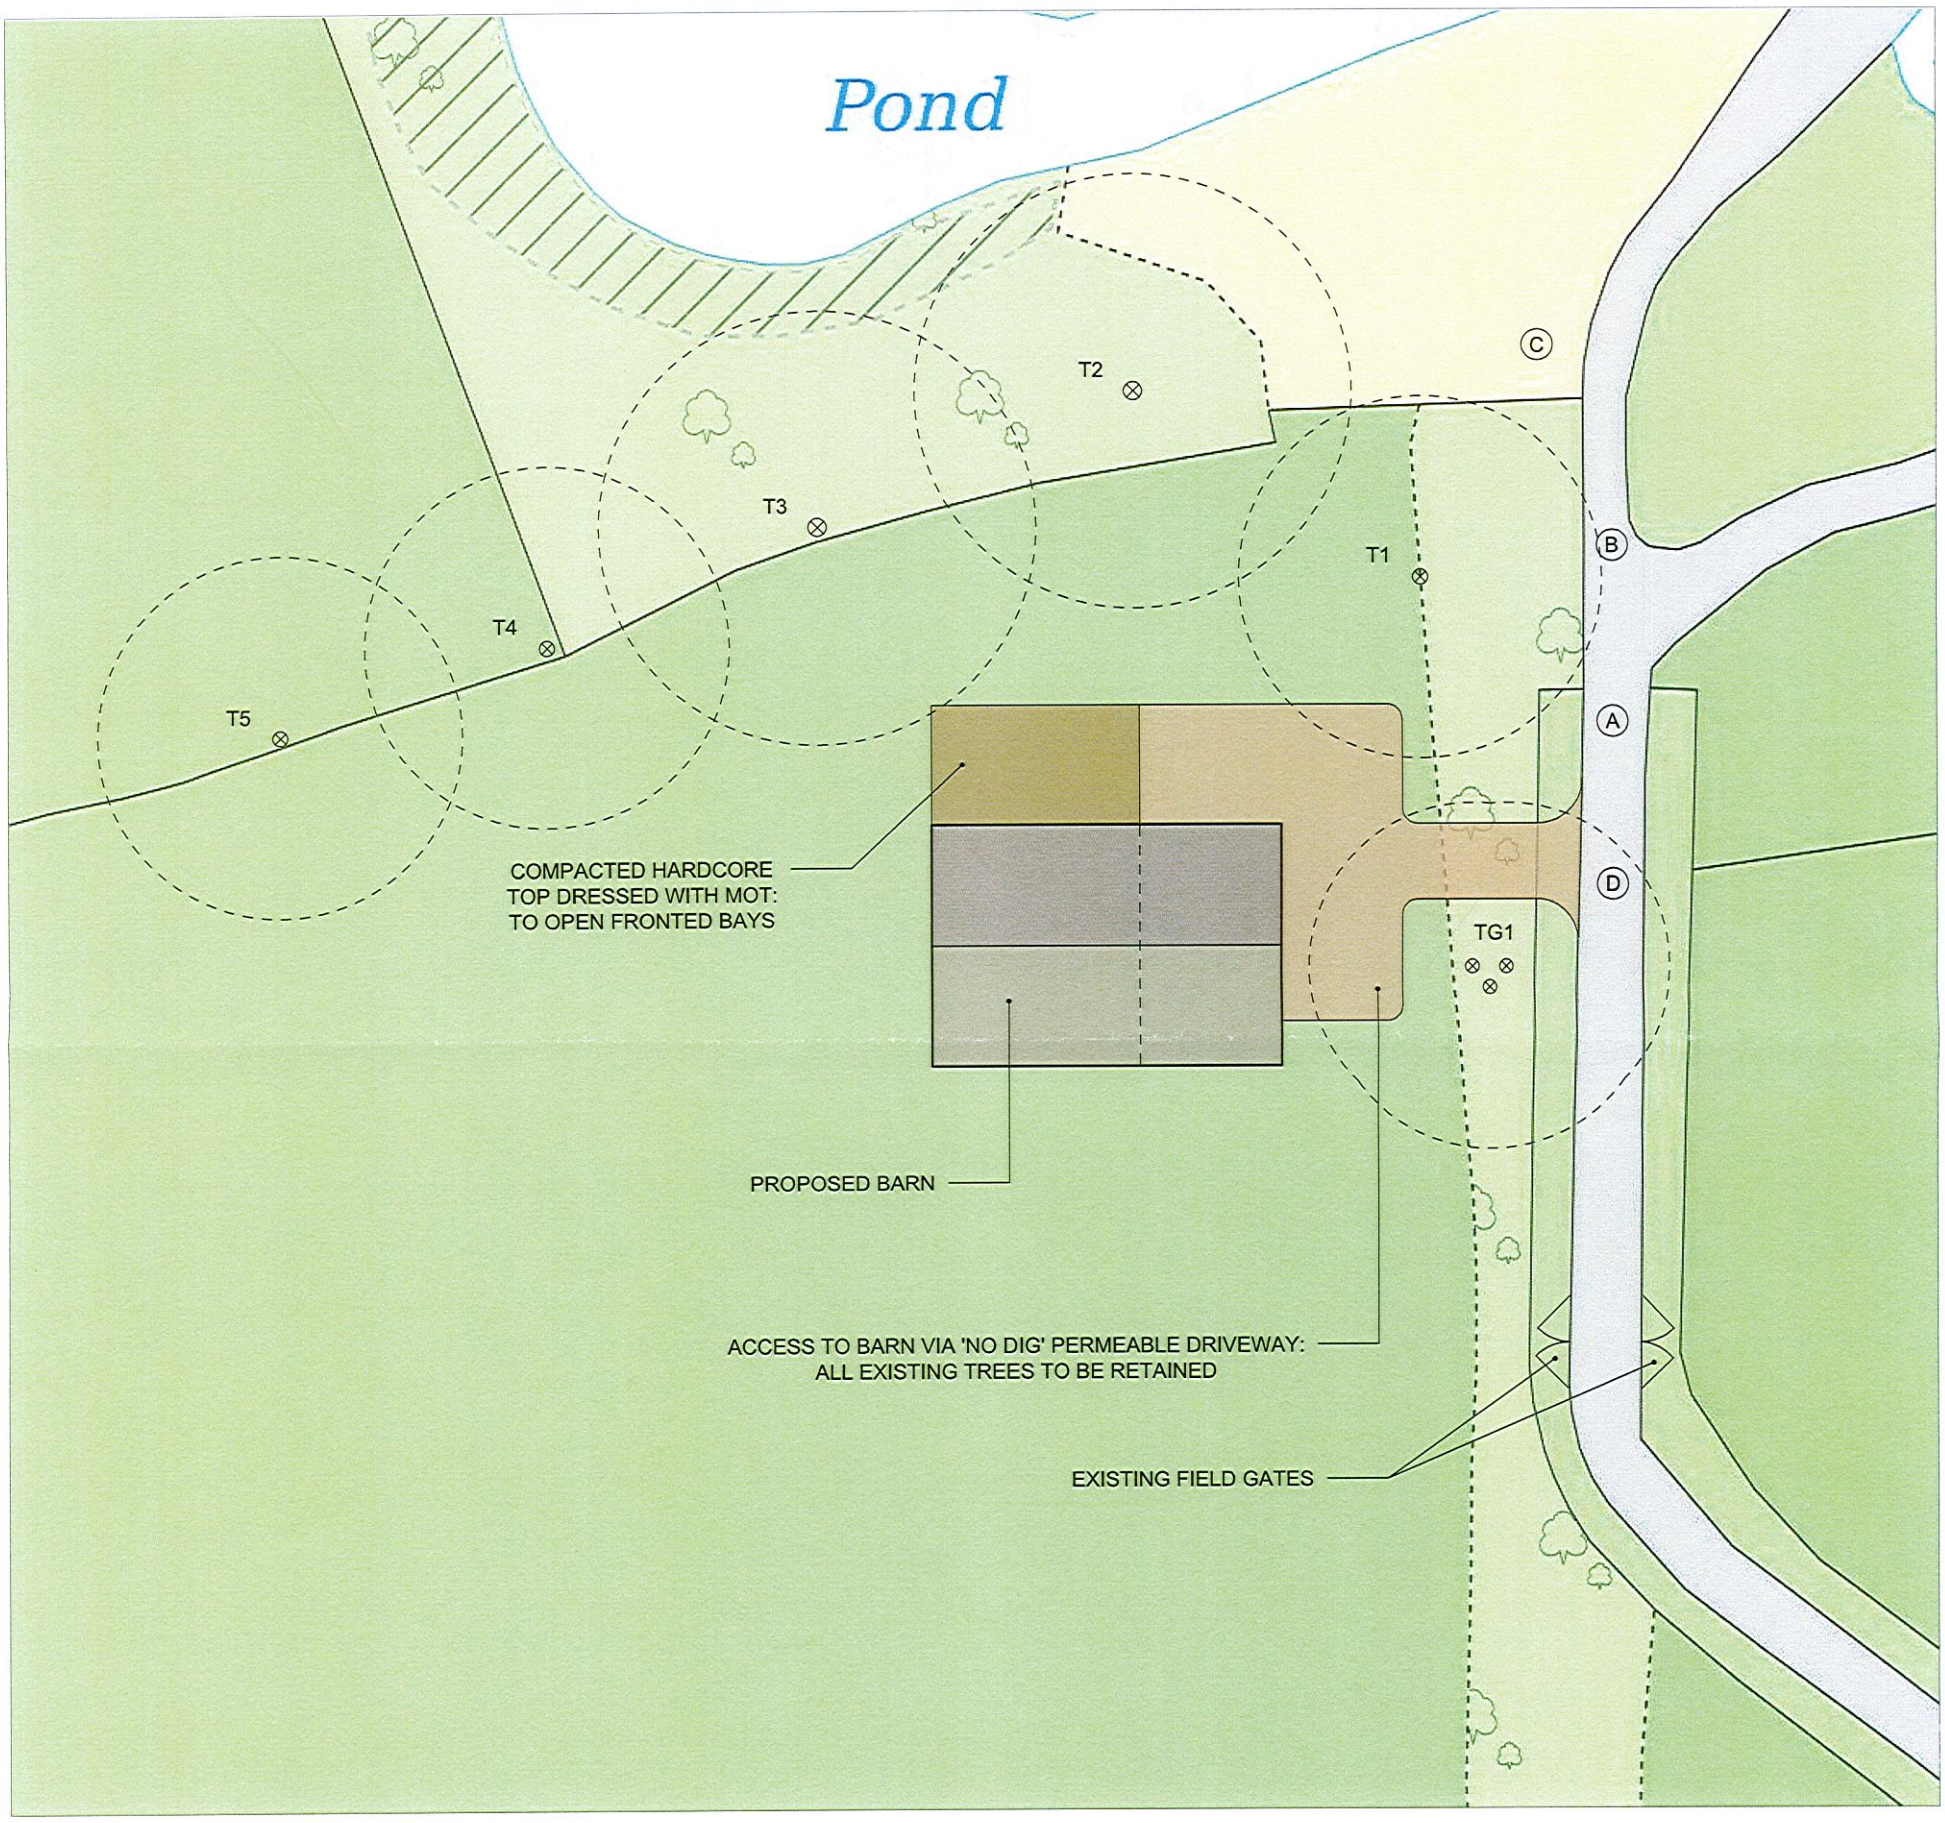

AMENDED TO SHOW EXISTING TREES AND ROOT PROTECTION AREAS

DELAVALS
D · E · S · I · G · N

OAKLANDS HOUSE, COWFOLD ROAD, WEST GRINSTEAD, HORSHAM
PROPOSED BLOCK PLAN
SCALE 1:500 @ A3

PROJECT REFERENCE: 23.12.13
DRAWING REFERENCE: 23.12.13.002
AMENDED: 04.06.2024

N

0 10 20 30 40 50m