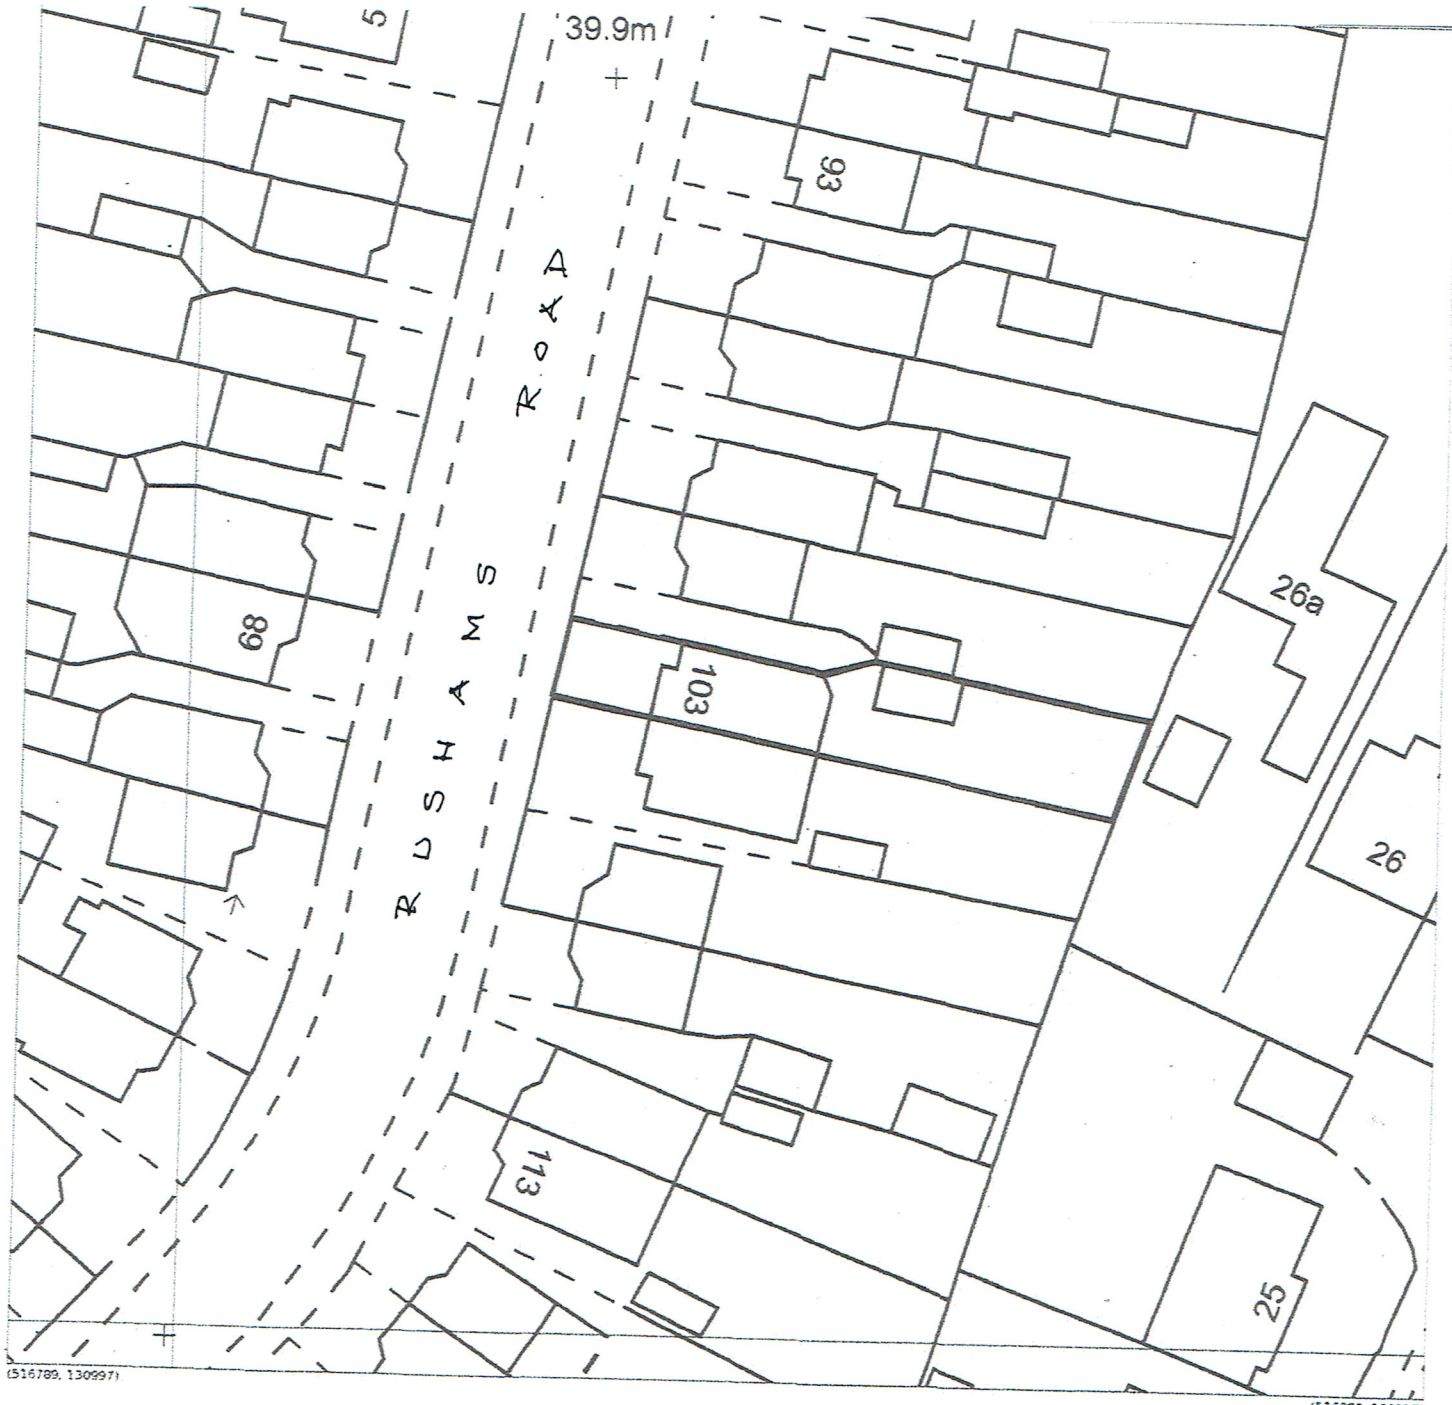


Produced 23 Feb 2023 from the Ordnance Survey MasterMap (Topography) Database and incorporating surveyed revision available at this date.

The representation of a road, track or path is no evidence of a right of way. The representation of features as lines is no evidence of a property boundary.

Metres
0 4 8 12 16 20

1:500

N

103, Rushams Rd, Horsham
RH12 2NY

Supplied by: **Stanfords 23 Feb 2023**
Licence: © Crown Copyright and database rights 2023 OS100035409
Order Licence Reference: Ol1585663
Centre coordinates: 516836 131044

BLOCK PLAN

DRWG No 290824/02