
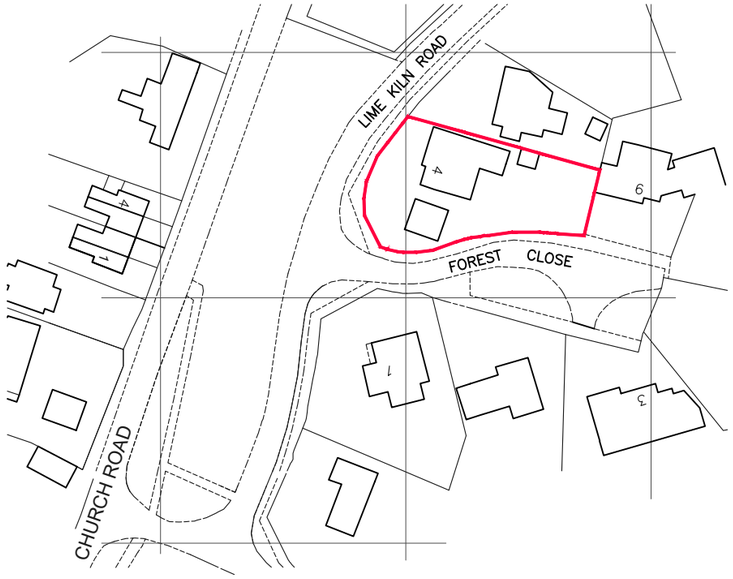


Ordnance Survey (c) Crown Copyright 2024. All rights reserved. Licence number 100022432


location plan
1:1250


0 10m 25m 50m 100m

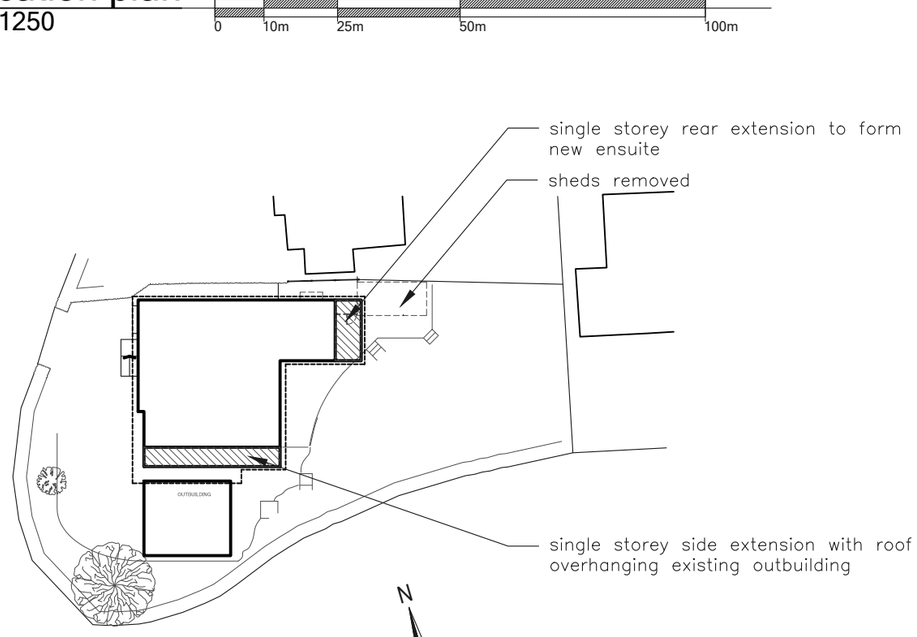

site/block plan
1:500

0 10 25 50

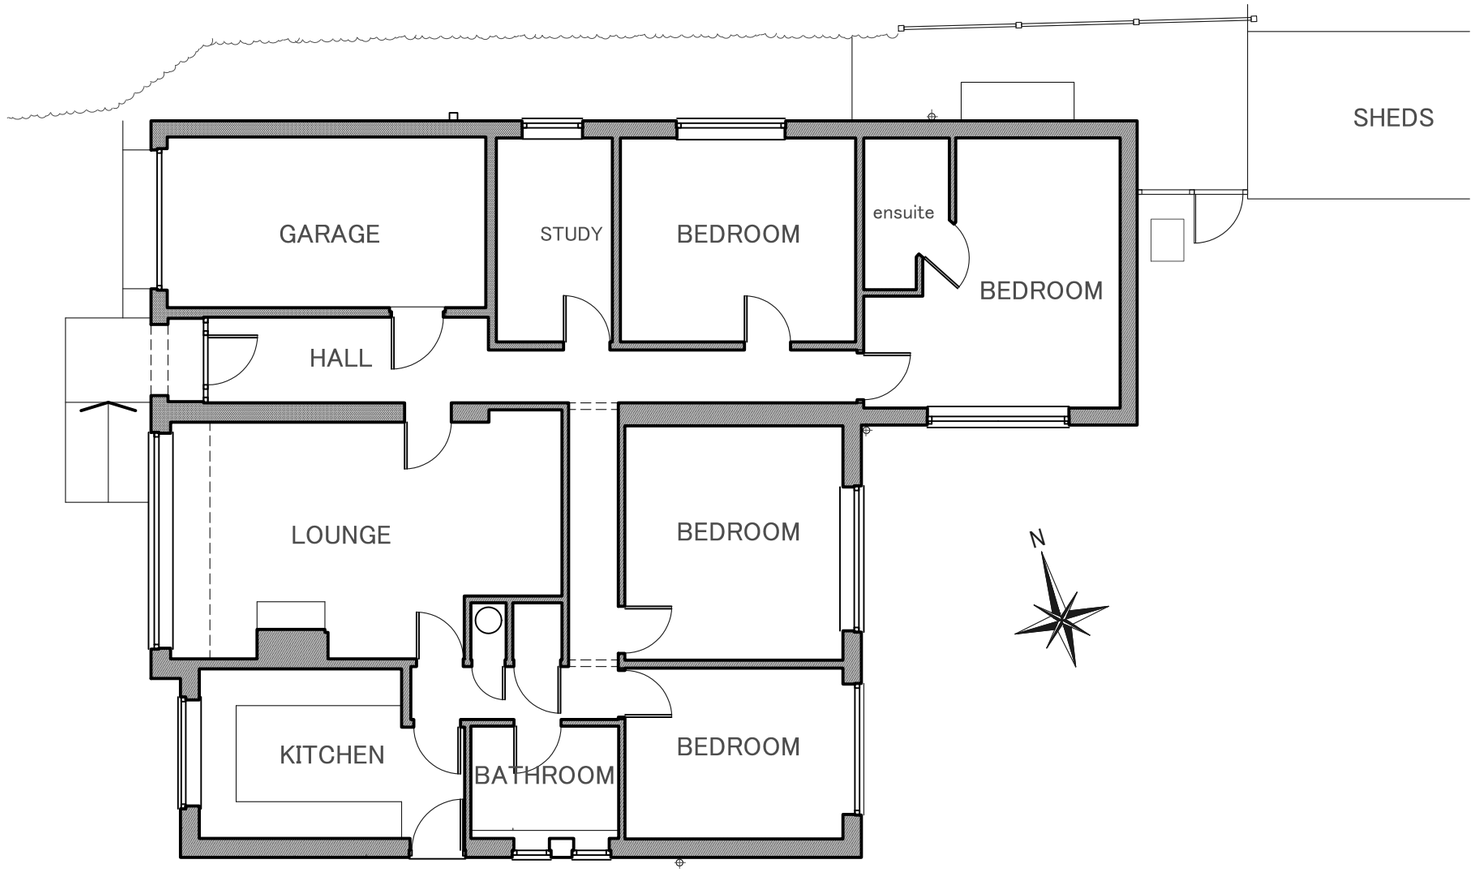

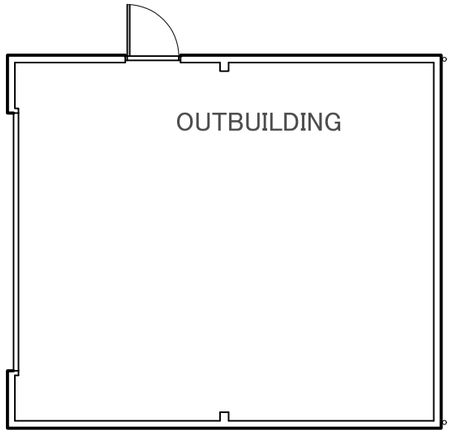

existing floor plan
1:100

0 1 5 10

MARK E SIMM
B A (Hons) Dip. Arch ARB R I B A
M: 0797 110 2267 E: horshamarchitect@gmail.com

Project : Extension & alterations to:
4 Lime Kiln Road, Mannings Heath
Horsham, RH13 6JH

Title: Location, Site/block and Floor plan

Scale: as shown@ A3

Date: Aug 2024

Drwg No:
PL01