

Scale Bar. 1:100


0 1 5 10

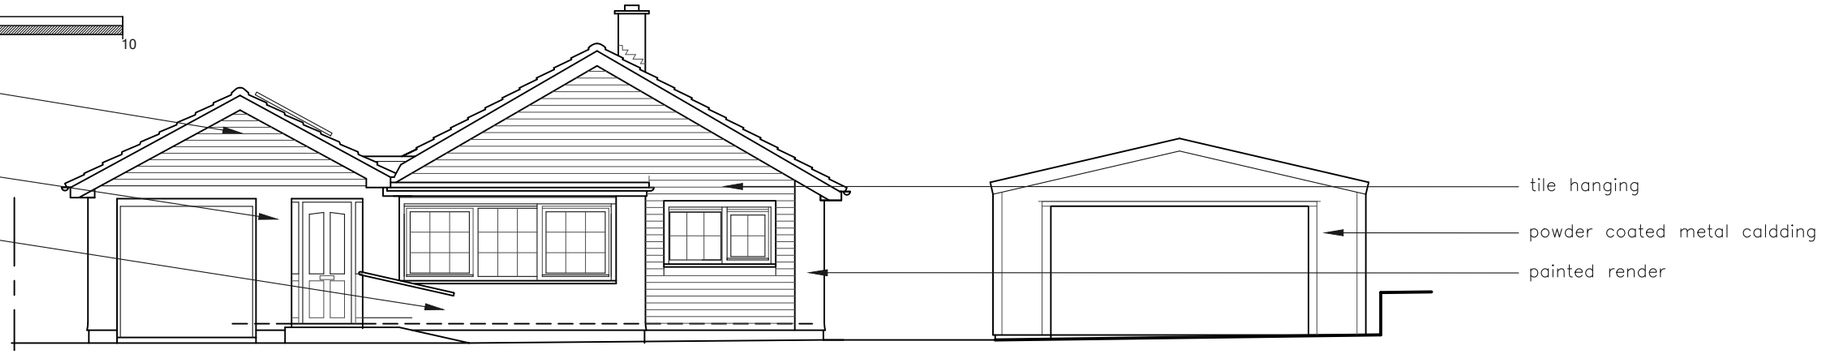


FRONT ELEVATION
- faces west

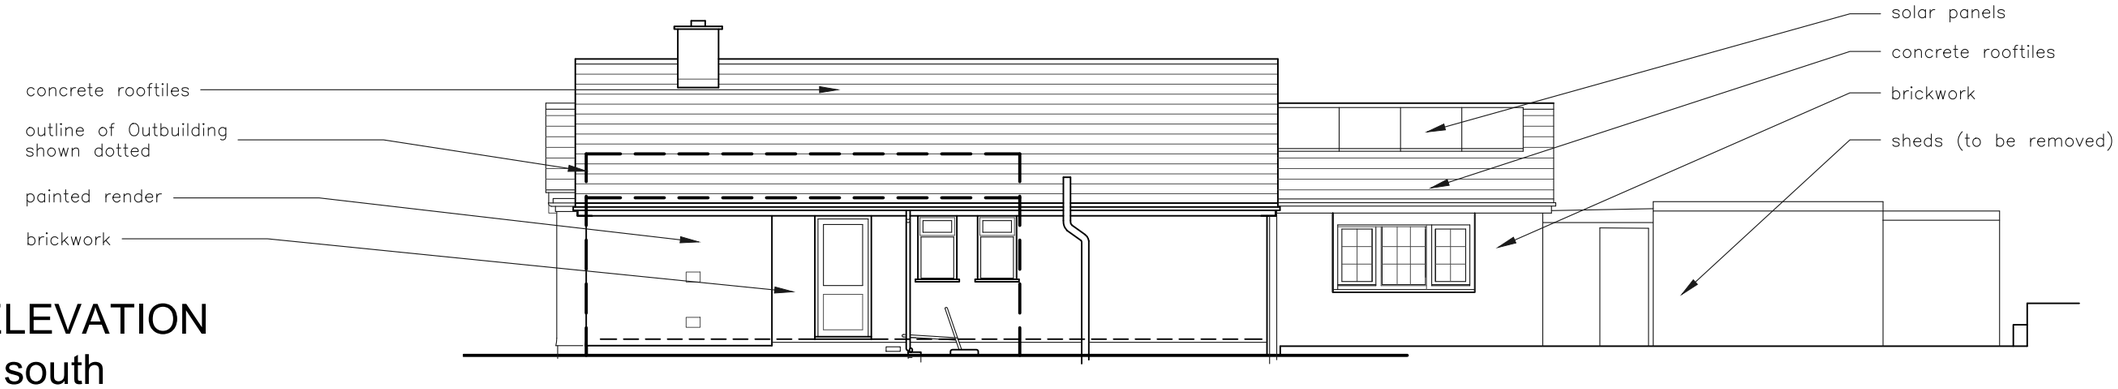

SIDE ELEVATION
- faces south

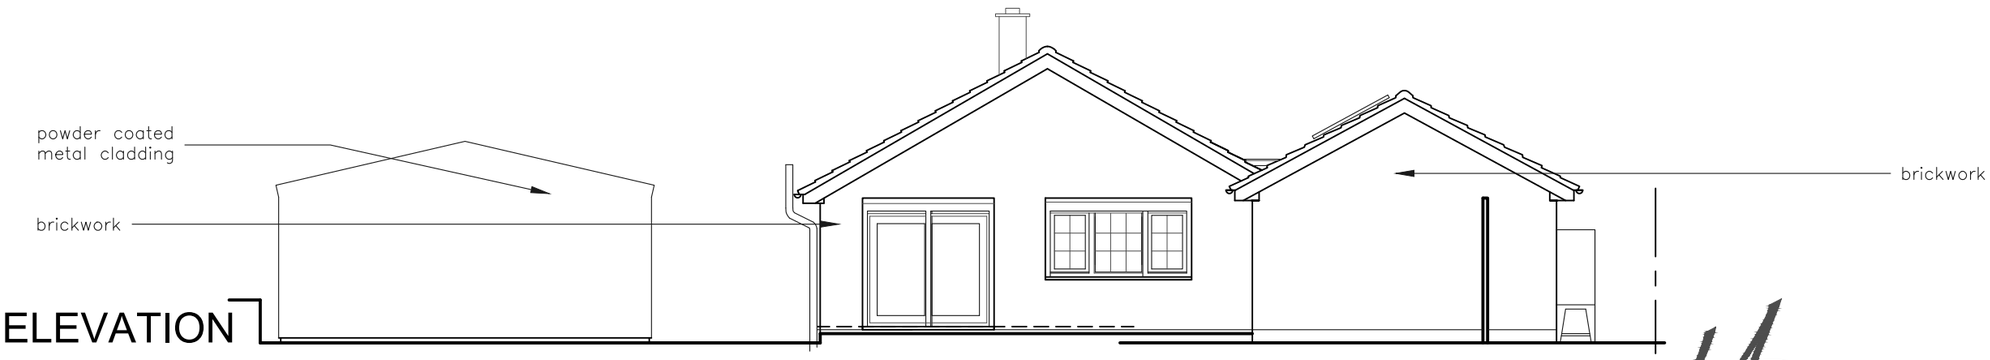

REAR ELEVATION
-faces east

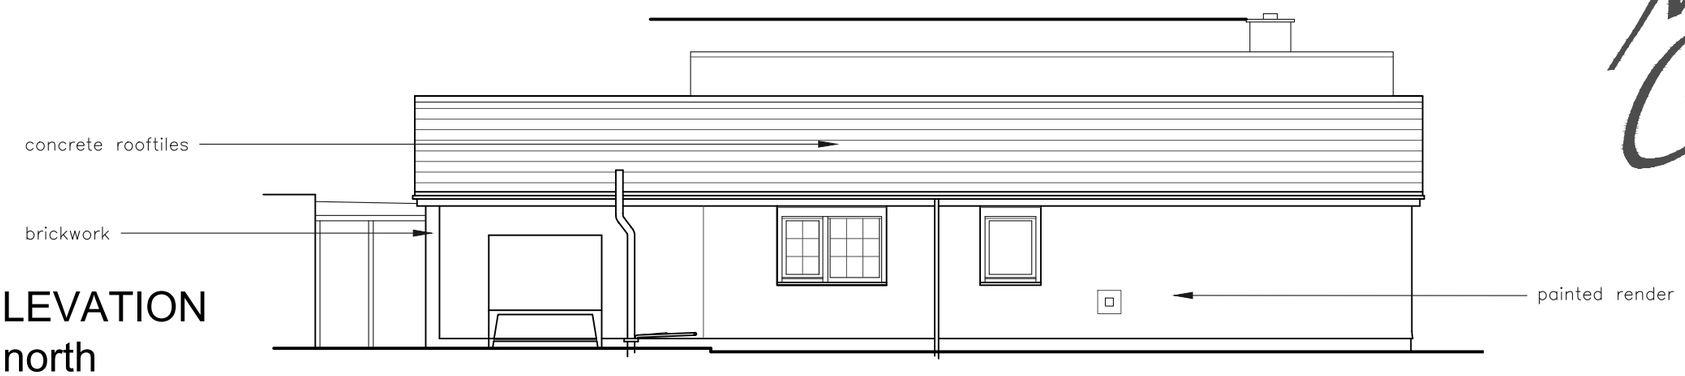

SIDE ELEVATION
- faces north

MARK E SIMM
B A (Hons) Dip. Arch ARB R I B A
M: 0797 110 2267 E: horshamarchitect@gmail.com

Project : Extension & alterations to:
4 Lime Kiln Road, Mannings Heath
Horsham, RH13 6JH

Title: Existing Elevations

Scale: 1:100@ A3

Date: Aug 2024

Drwg No:
PL02