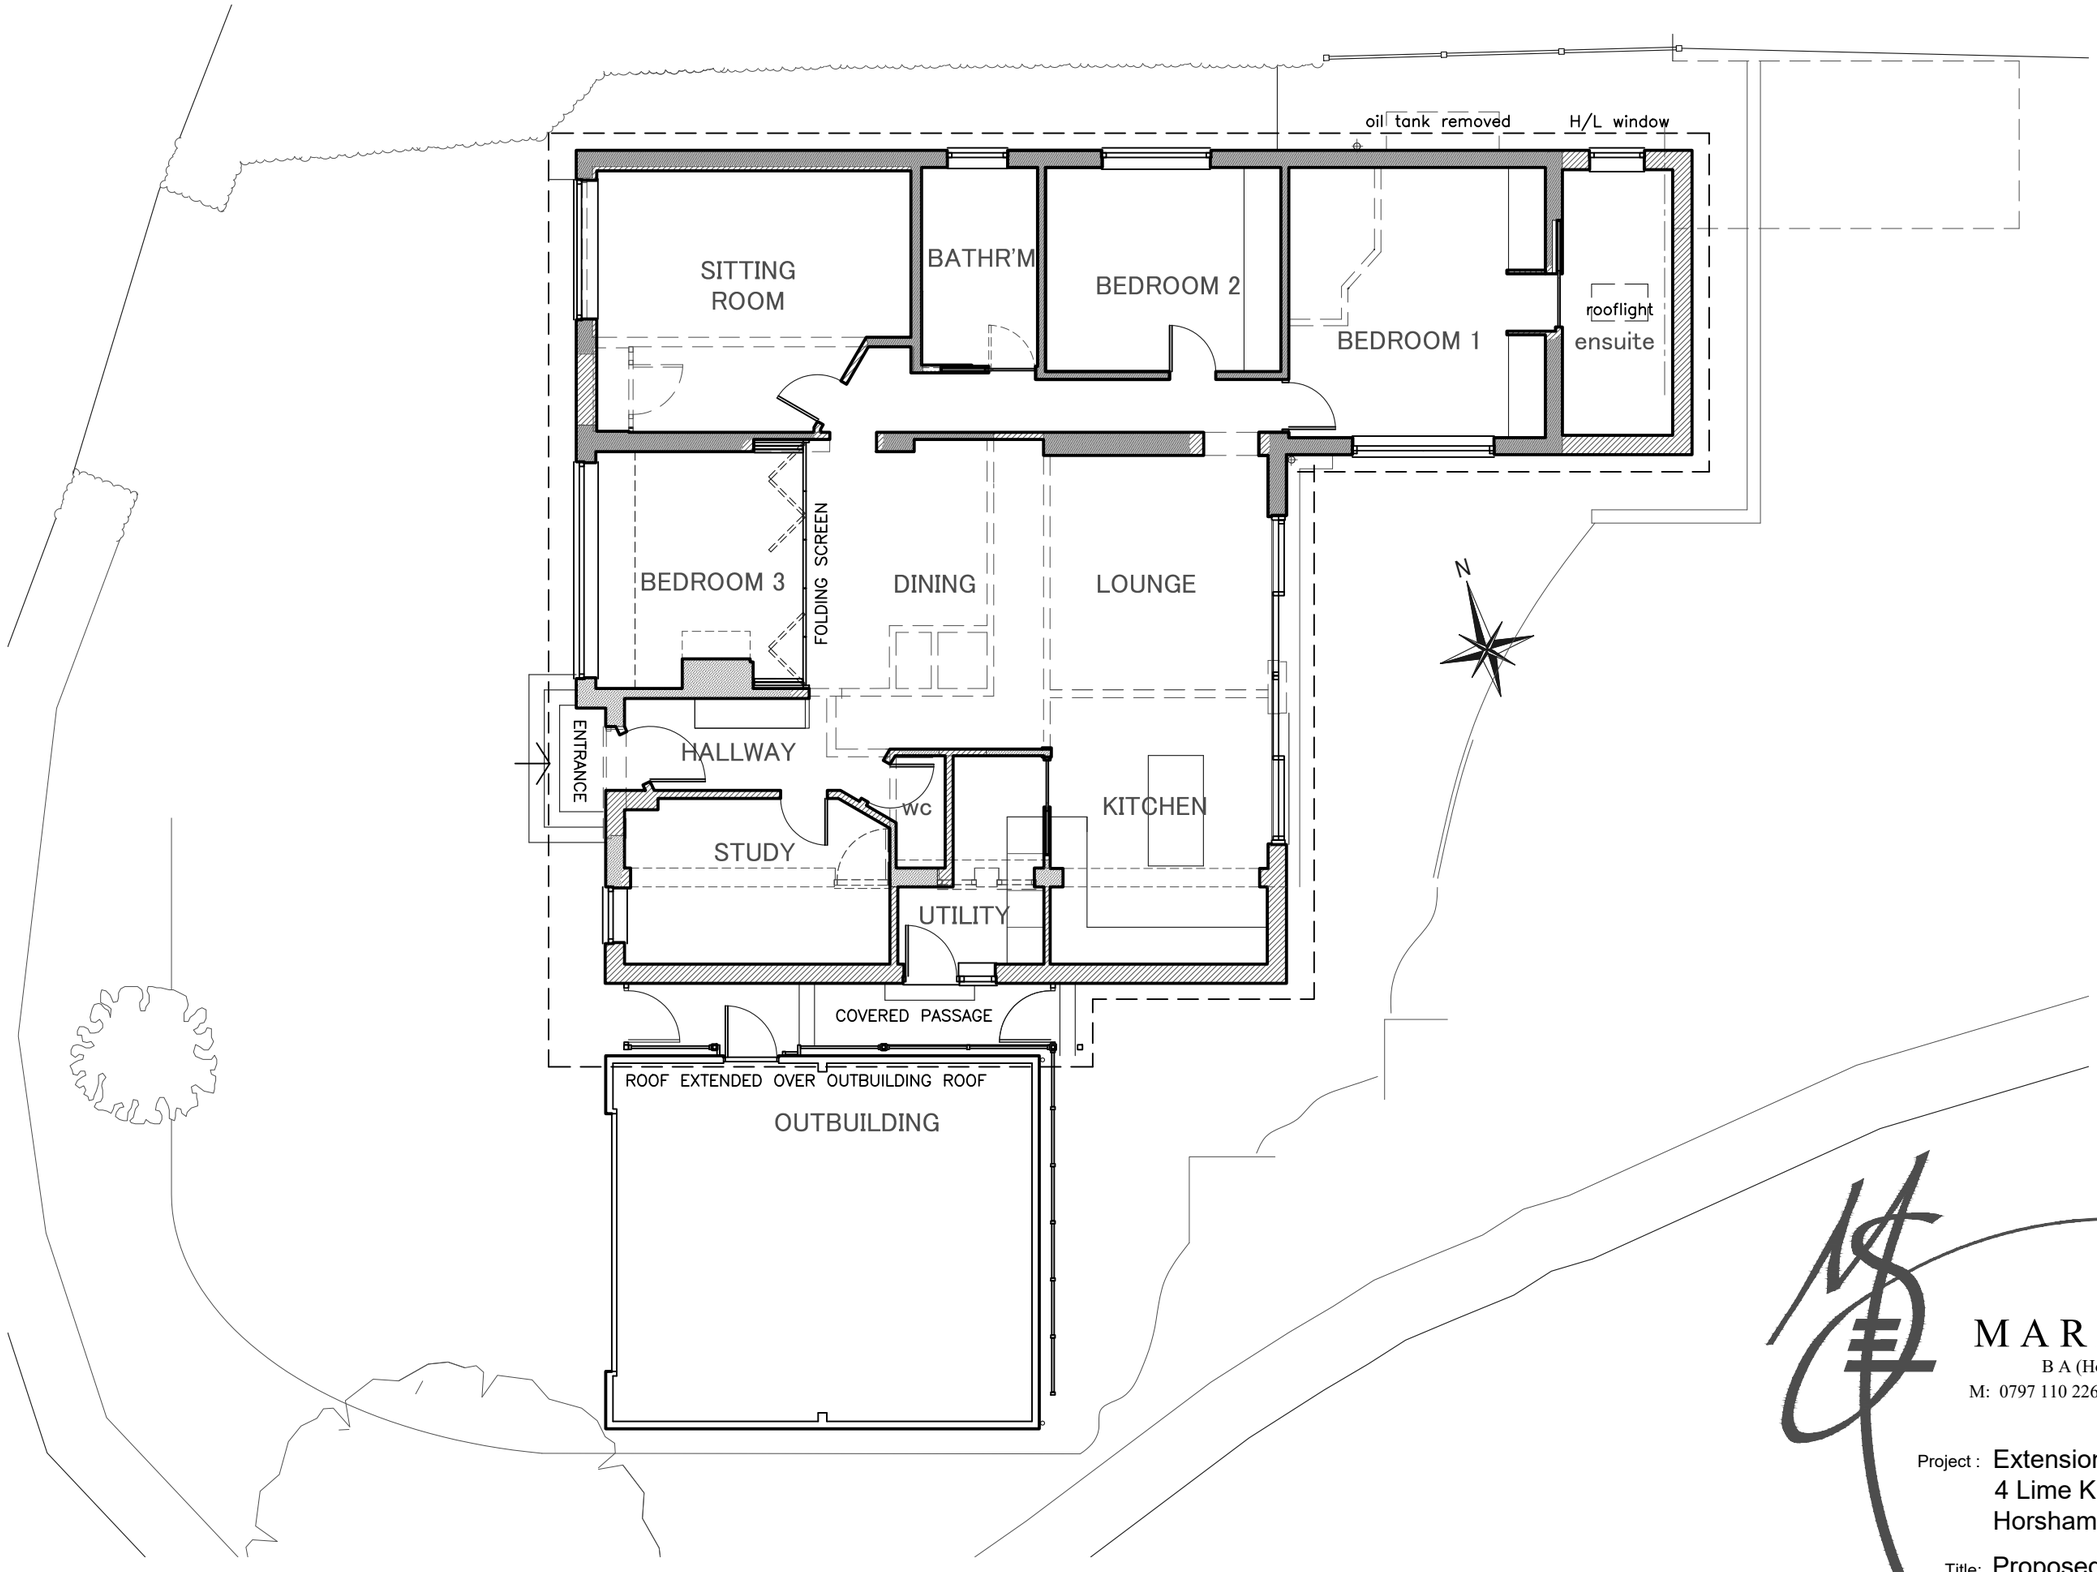


proposed floor plan

1:100

0 1 5 10

MARK E SIMM
B A (Hons) Dip. Arch ARB R I B A
M: 0797 110 2267 E: horshamarchitect@gmail.com

Project : Extension & alterations to:
4 Lime Kiln Road, Mannings Heath
Horsham, RH13 6JH

Title: Proposed Floor Plan

Scale: 1:100@ A3

Date: Aug 2024

Drwg No:
PL03