N

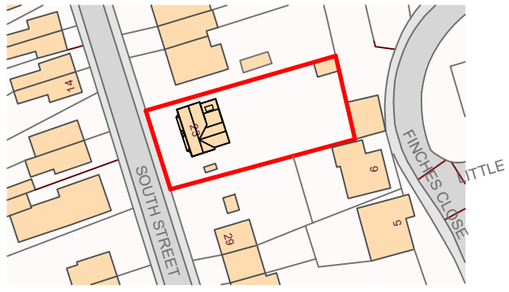

Site Plan
Scale 1:1250

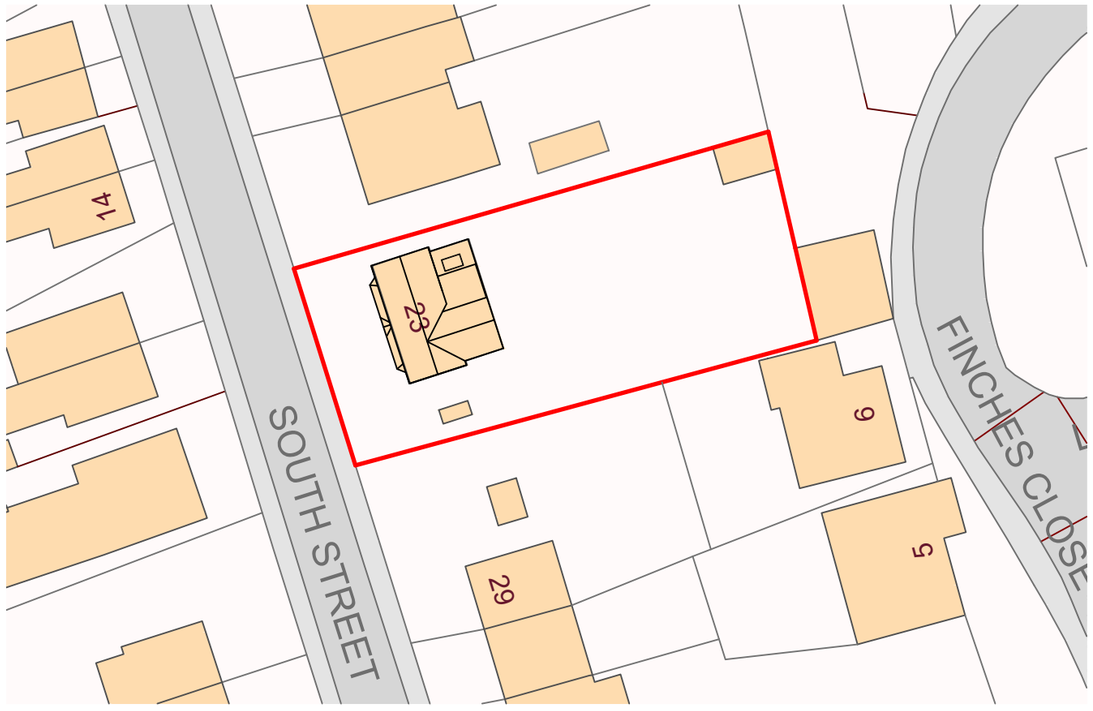

Location Plan
Scale 1:500

0 10 20 40 80
SCALE BAR 1:1250

0 5 10 20 40
SCALE BAR 1:500

Do not scale from this drawing. Figured dimensions only to be taken. Check all dimenions prior to setting out. Report all discrepancies to the Architect.

Revisions

Robin Nugent Architects
Chartered Architects ©
Castle Barn Sedgwick Horsham
West Sussex RH13 6QJ

T: 01403 734858 F: 01403 738368
E: robin@robinnugentarchitects.co.uk
W: www.robinnugentarchitects.co.uk

Client:
Dr Yvonne Hemmings and Mr T Auty

Project:
23 South Street, Partridge Green, Horsham, RH13 8EL

Drawing Title:
Proposed Site Plan and Location Plan

Scale:	Date:	Drawn by:
1:1250 & 1:500 @ A3	Aug 24	CLB

Drawing No:	Revision:
24871/200	--

< Original size 60mm - A3 at full size >