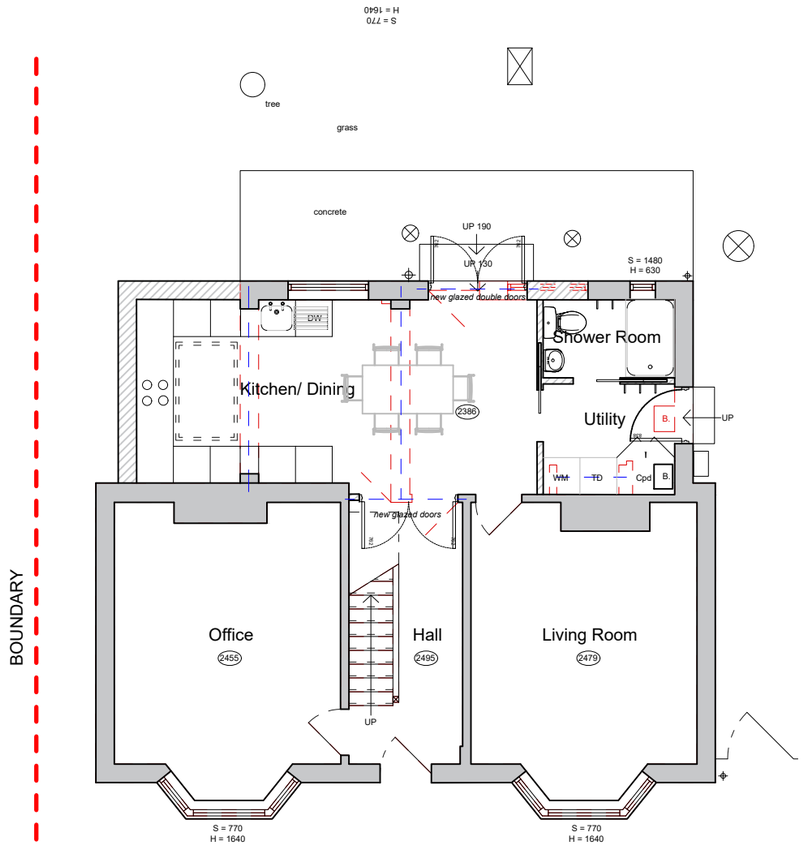

Ground Floor Plan

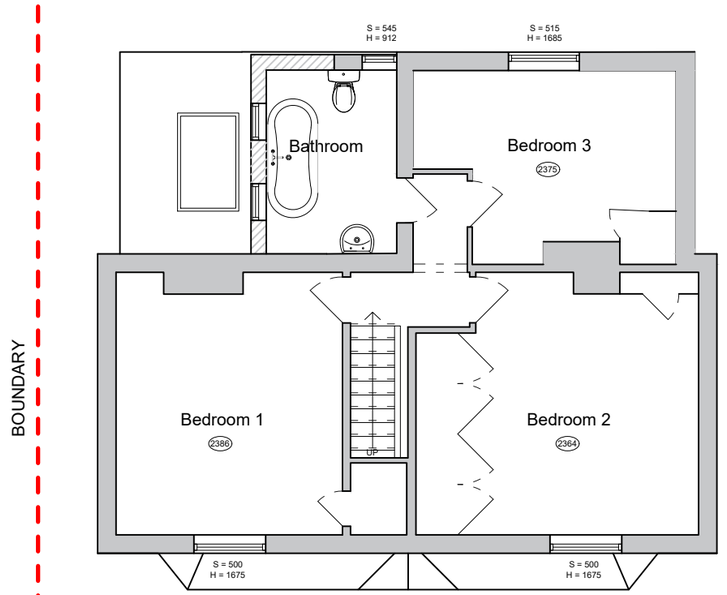

First Floor Plan

Proposed Floor Plans

Scale 1:100

0 1 2 3 4 5 10

SCALE BAR 1:100

Do not scale from this drawing. Figured dimensions only to be taken. Check all dimenions prior to setting out. Report all discrepancies to the Architect.

Revisions

A updated following meeting with client 15.07.24 CB

Robin Nugent Architects
Chartered Architects ©
Castle Barn Sedgwick Horsham
West Sussex RH13 6QJ

T: 01403 734858 F: 01403 738368
E: robin@robinnugentarchitects.co.uk
W: www.robinnugentarchitects.co.uk

Client:
Dr Yvonne Hemmings and Mr T Auty

Project:
23 South Street, Partridge Green, Horsham, RH13 8EL

Drawing Title:
Proposed Plans

Scale: 1:100 @ A3
Date: June 24
Drawn by: CLB

Drawing No: 24871/210
Revision: A

< Original size 60mm - A3 at full size >