Oddstones V2

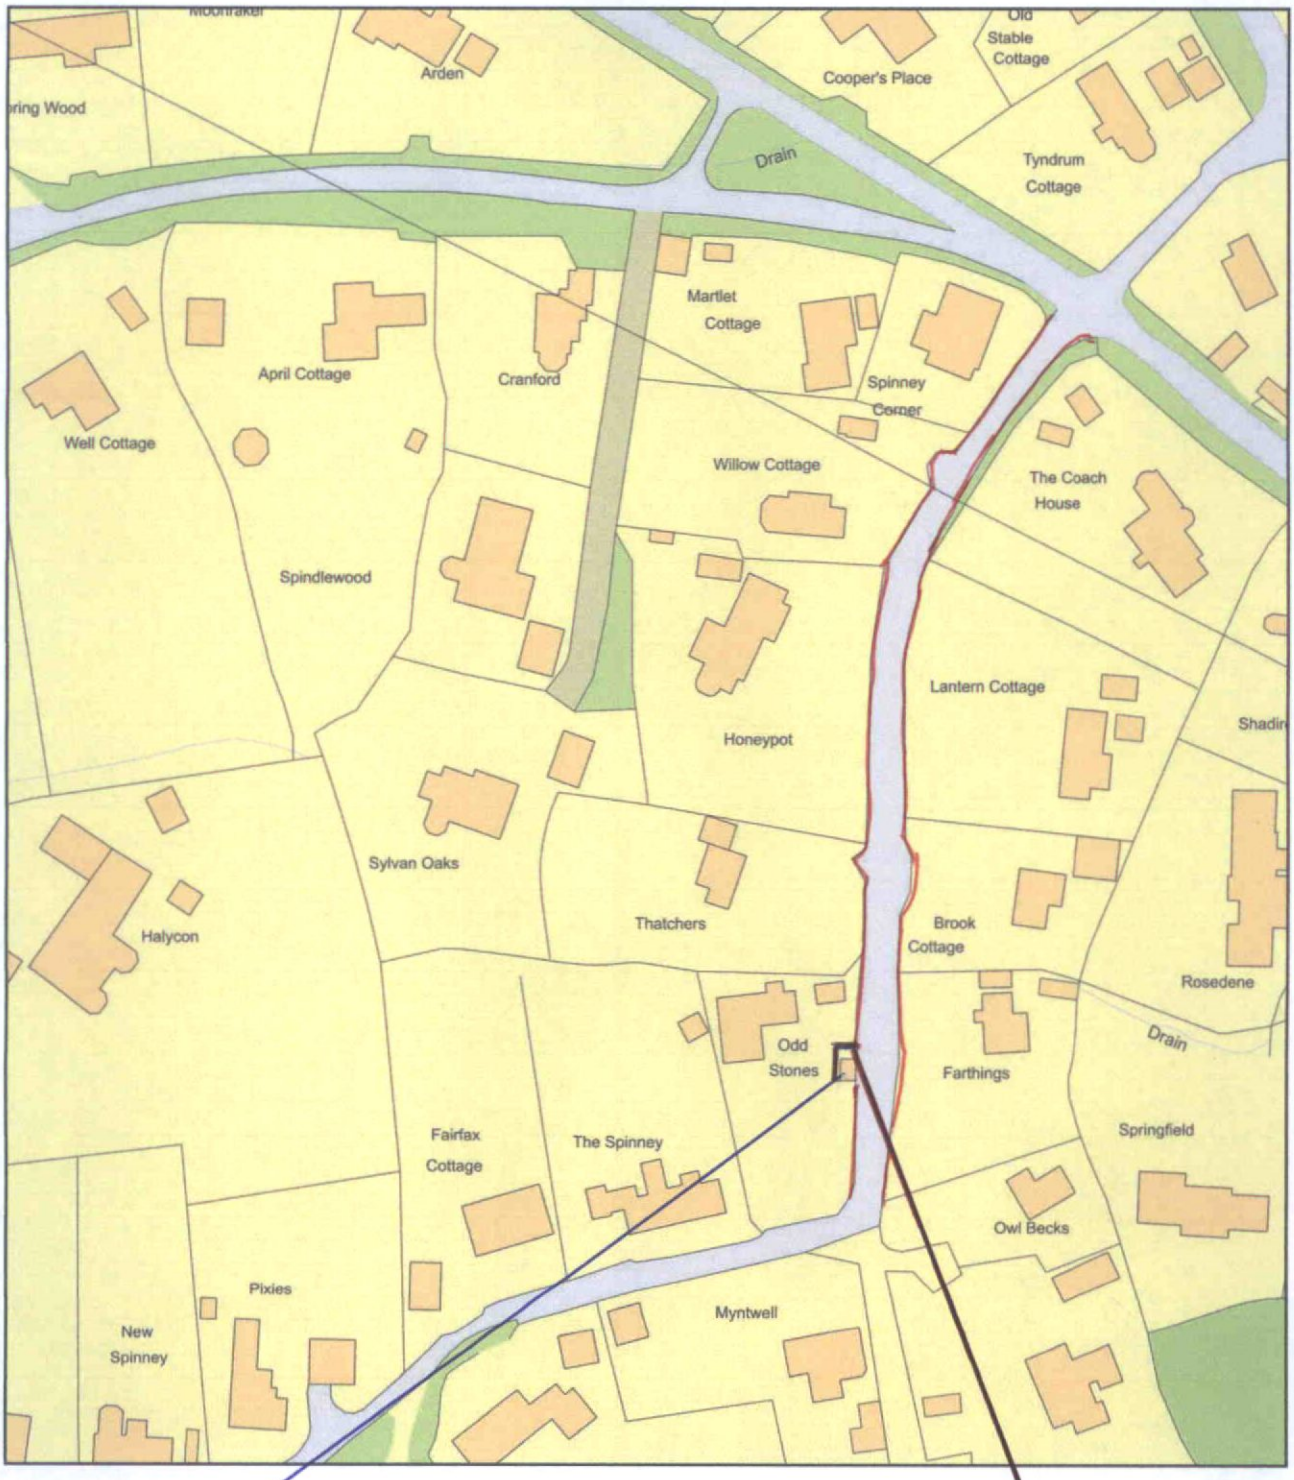

0 50
Metres

N

ReQuestaPlan

Plan Produced for: Vivienne Roberts
Date Produced: 17 Jun 2024
Plan Reference Number: TQRQM24169105601621
Scale: 1:1250 @ A4

EXISTING APEX SHED
(W) 3660 MM
(D) 2420 MM
(H) 2300 MM

NEW SUNROOM/SHED COMBO
(L) 6200MM
(D) 3000MM
(H) 2500, then sloping down to 2200 towards the back

© Crown copyright and database rights 2023 OS 100042766