Tudor Cottage, Maplehurst, RH13 6RD
Timber repairs to SE elevation

Greenman Carpentry Co. Ltd.
Tudor Cottage
Frame Repair.
April 2025

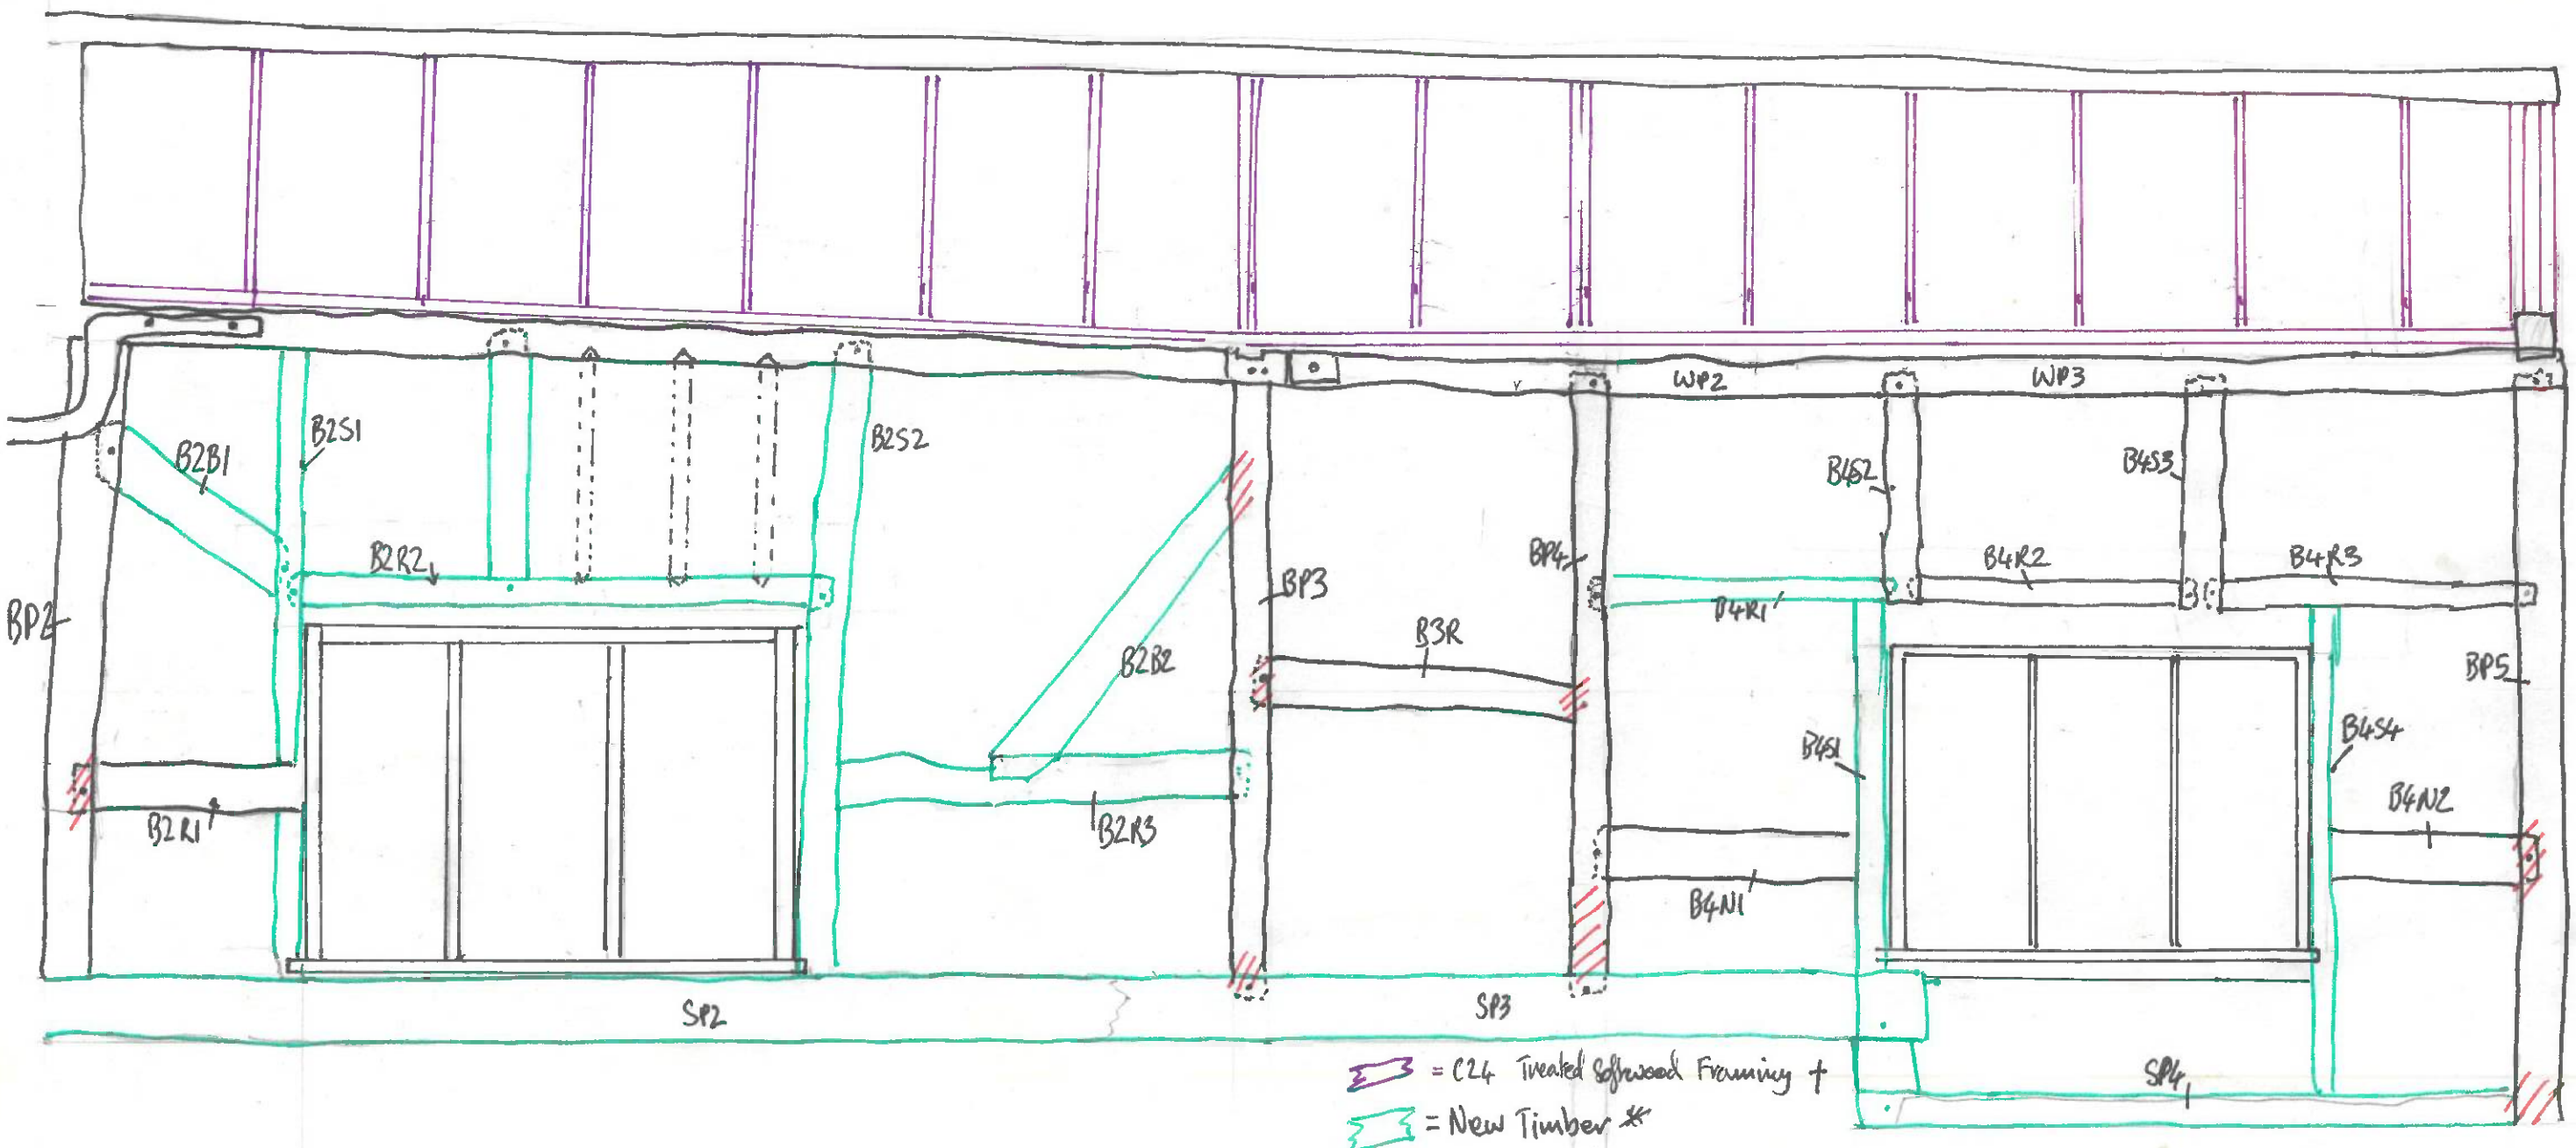


= C24 Treated Softwood Framing †
= New Timber *
= Historic timber
//// = Timber repair.

* Repairs/replacements made using air dried oak stock.
† framing above original wall plate using construction grade s/w.