


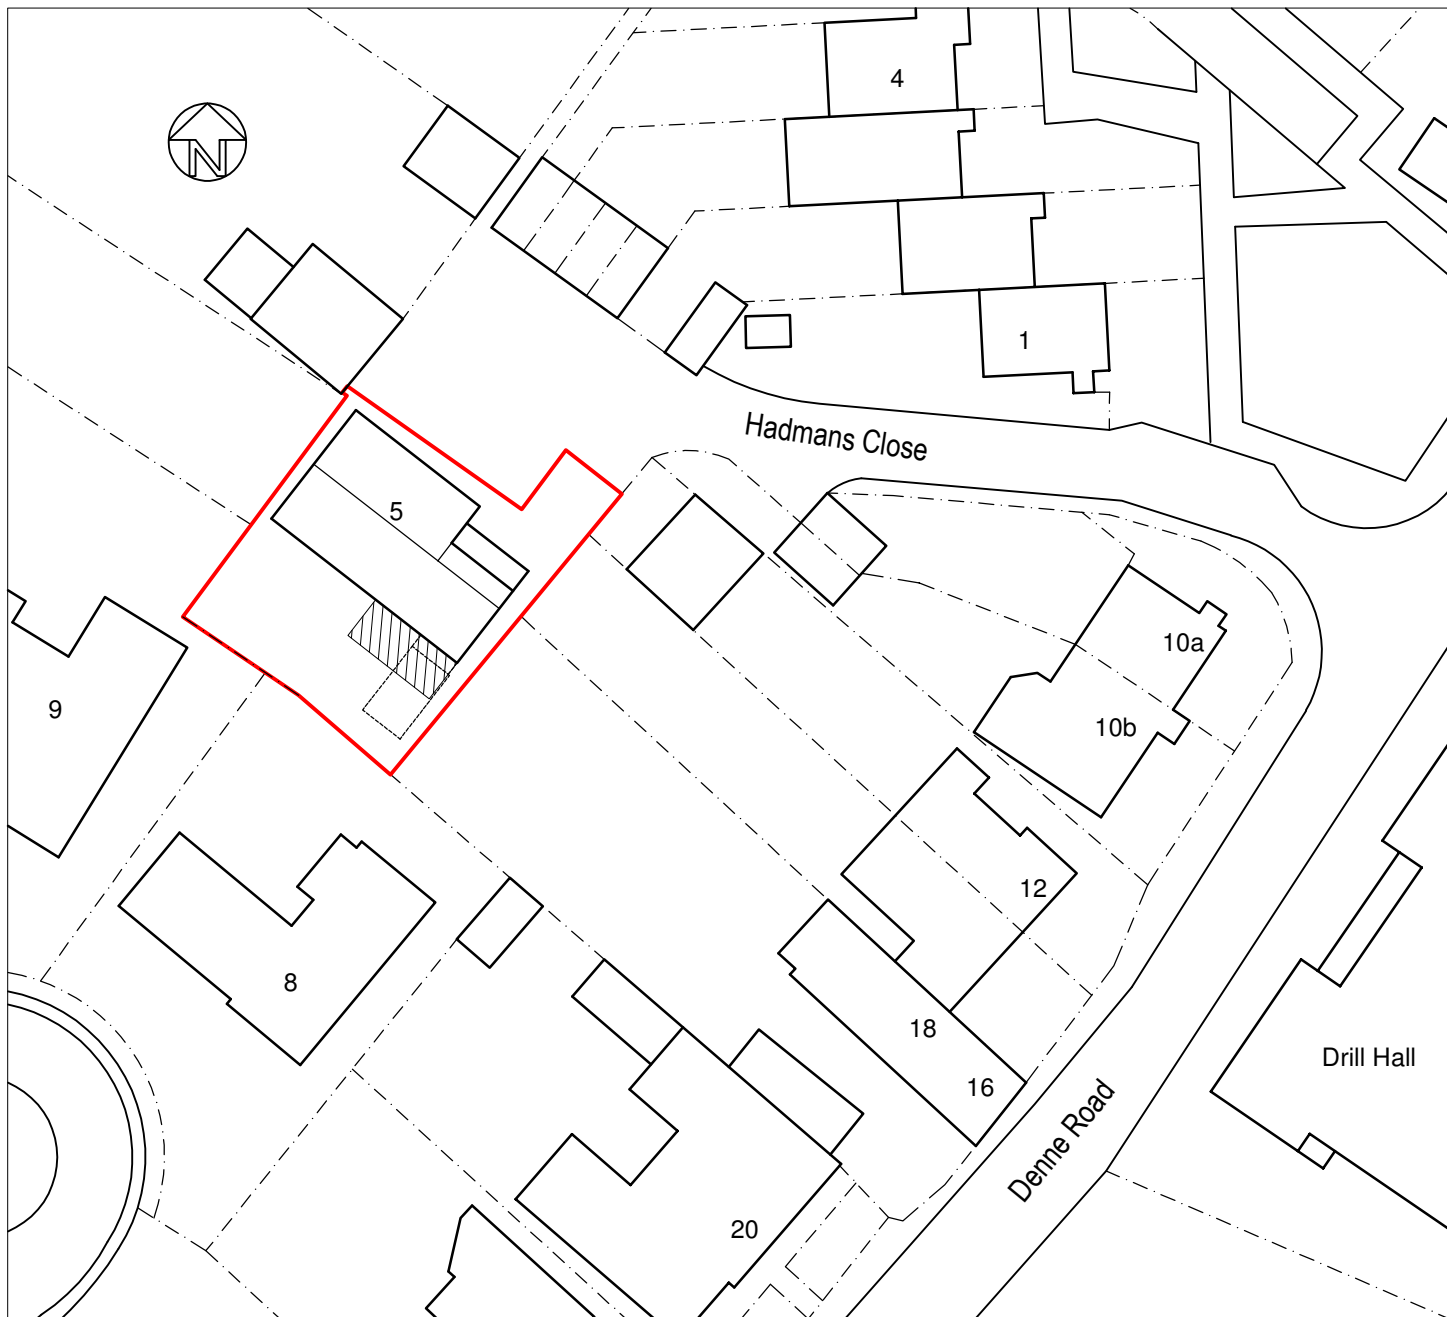

Proposed Block Plan 1:500

50 metres @ 1:500 on A4



10 metres @ 1:500 on A4

rev.	date

These drawings should be approved by Local Authority Building Control or other appropriate checking Authority prior to commencement of the work.

No dimensions to be scaled from this drawing.
All dimensions to be checked on site.
This drawing is copyright.

client
Gerald & Christine Gadney

project
5 Hadmans Close
Horsham

drawing
Block Plan

scale 1:500@A4 date 13.08.2026

drawn BBB

9 Kenton Road
Hove,
East Sussex
BN3 4PG
tel: 01273 298217
fax: 01273 298217
e-mail: info@clairehaigharchitects.co.uk



**Claire Haigh
Associates Ltd**

CH 1342 /001

rev.