


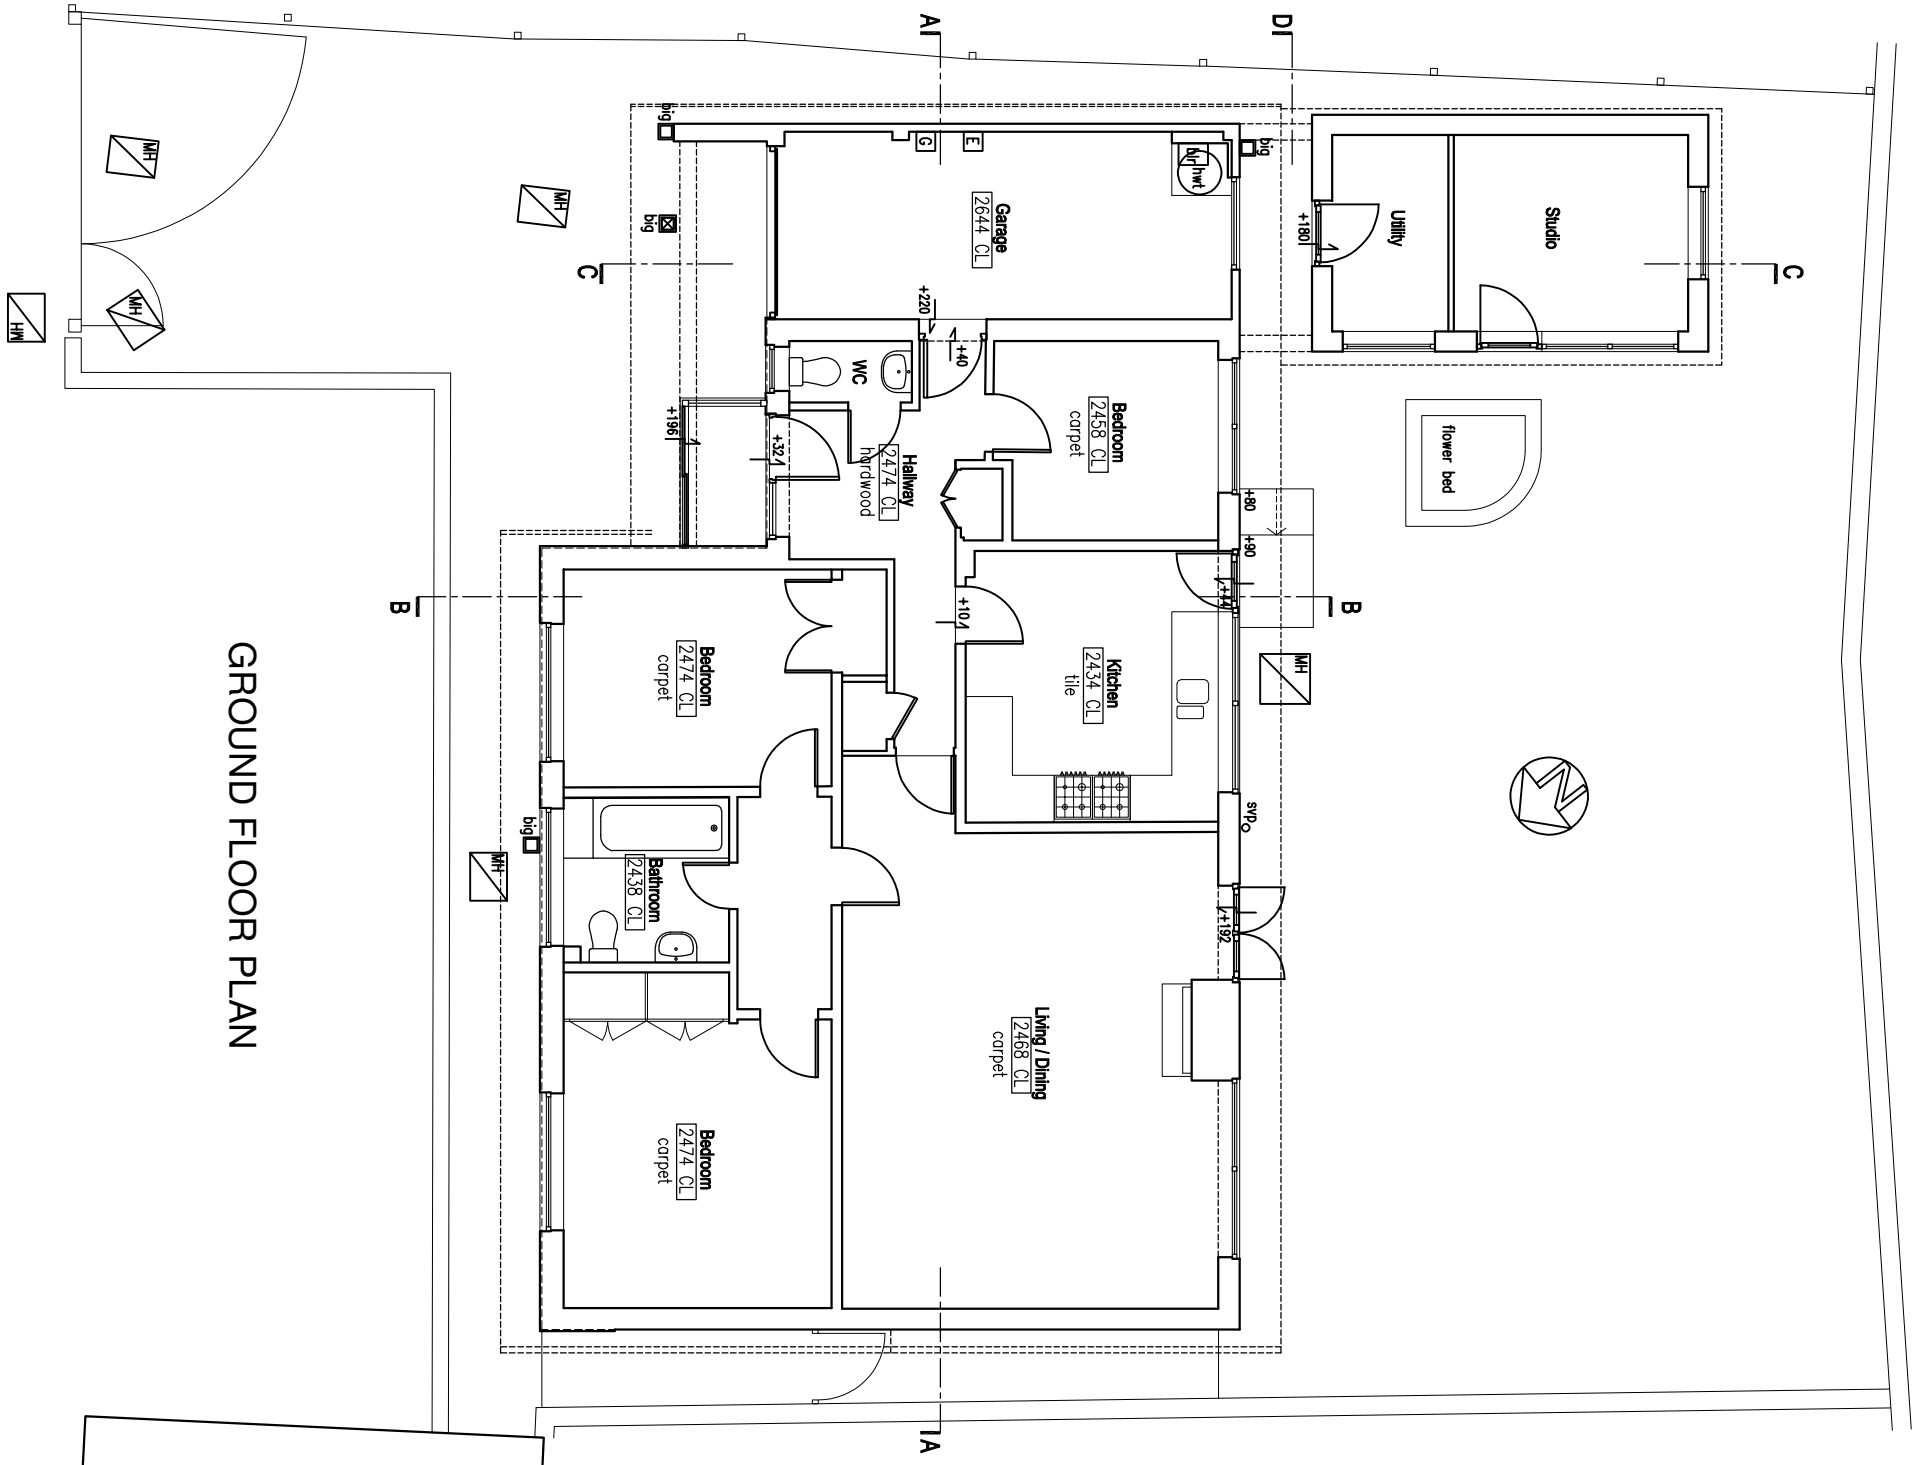

GROUND FLOOR PLAN

1 metre @ 1:100 on A3

10 metres @ 1:100 on A3

rev.	date

These drawings should be approved by Local Authority Building Control or other appropriate checking Authority prior to commencement of the work.
No dimensions to be scaled from this drawing.
This drawing is copyright.

client

Gerald & Christine Gadrey

project

5 Hadmans Close
Hosham

drawing

Existing Ground Floor Plan

scale	1:100@A3	date	13.08.2026
dwn	BBB		

9 Kemton Road
Hove, East Sussex
BN3 9TC
e-mail: info@clairehaighassociates.com

tel: 01273 298217
fax: 01273 298217



Claire Haigh
Associates Ltd

CH 1342 /002

rev.