


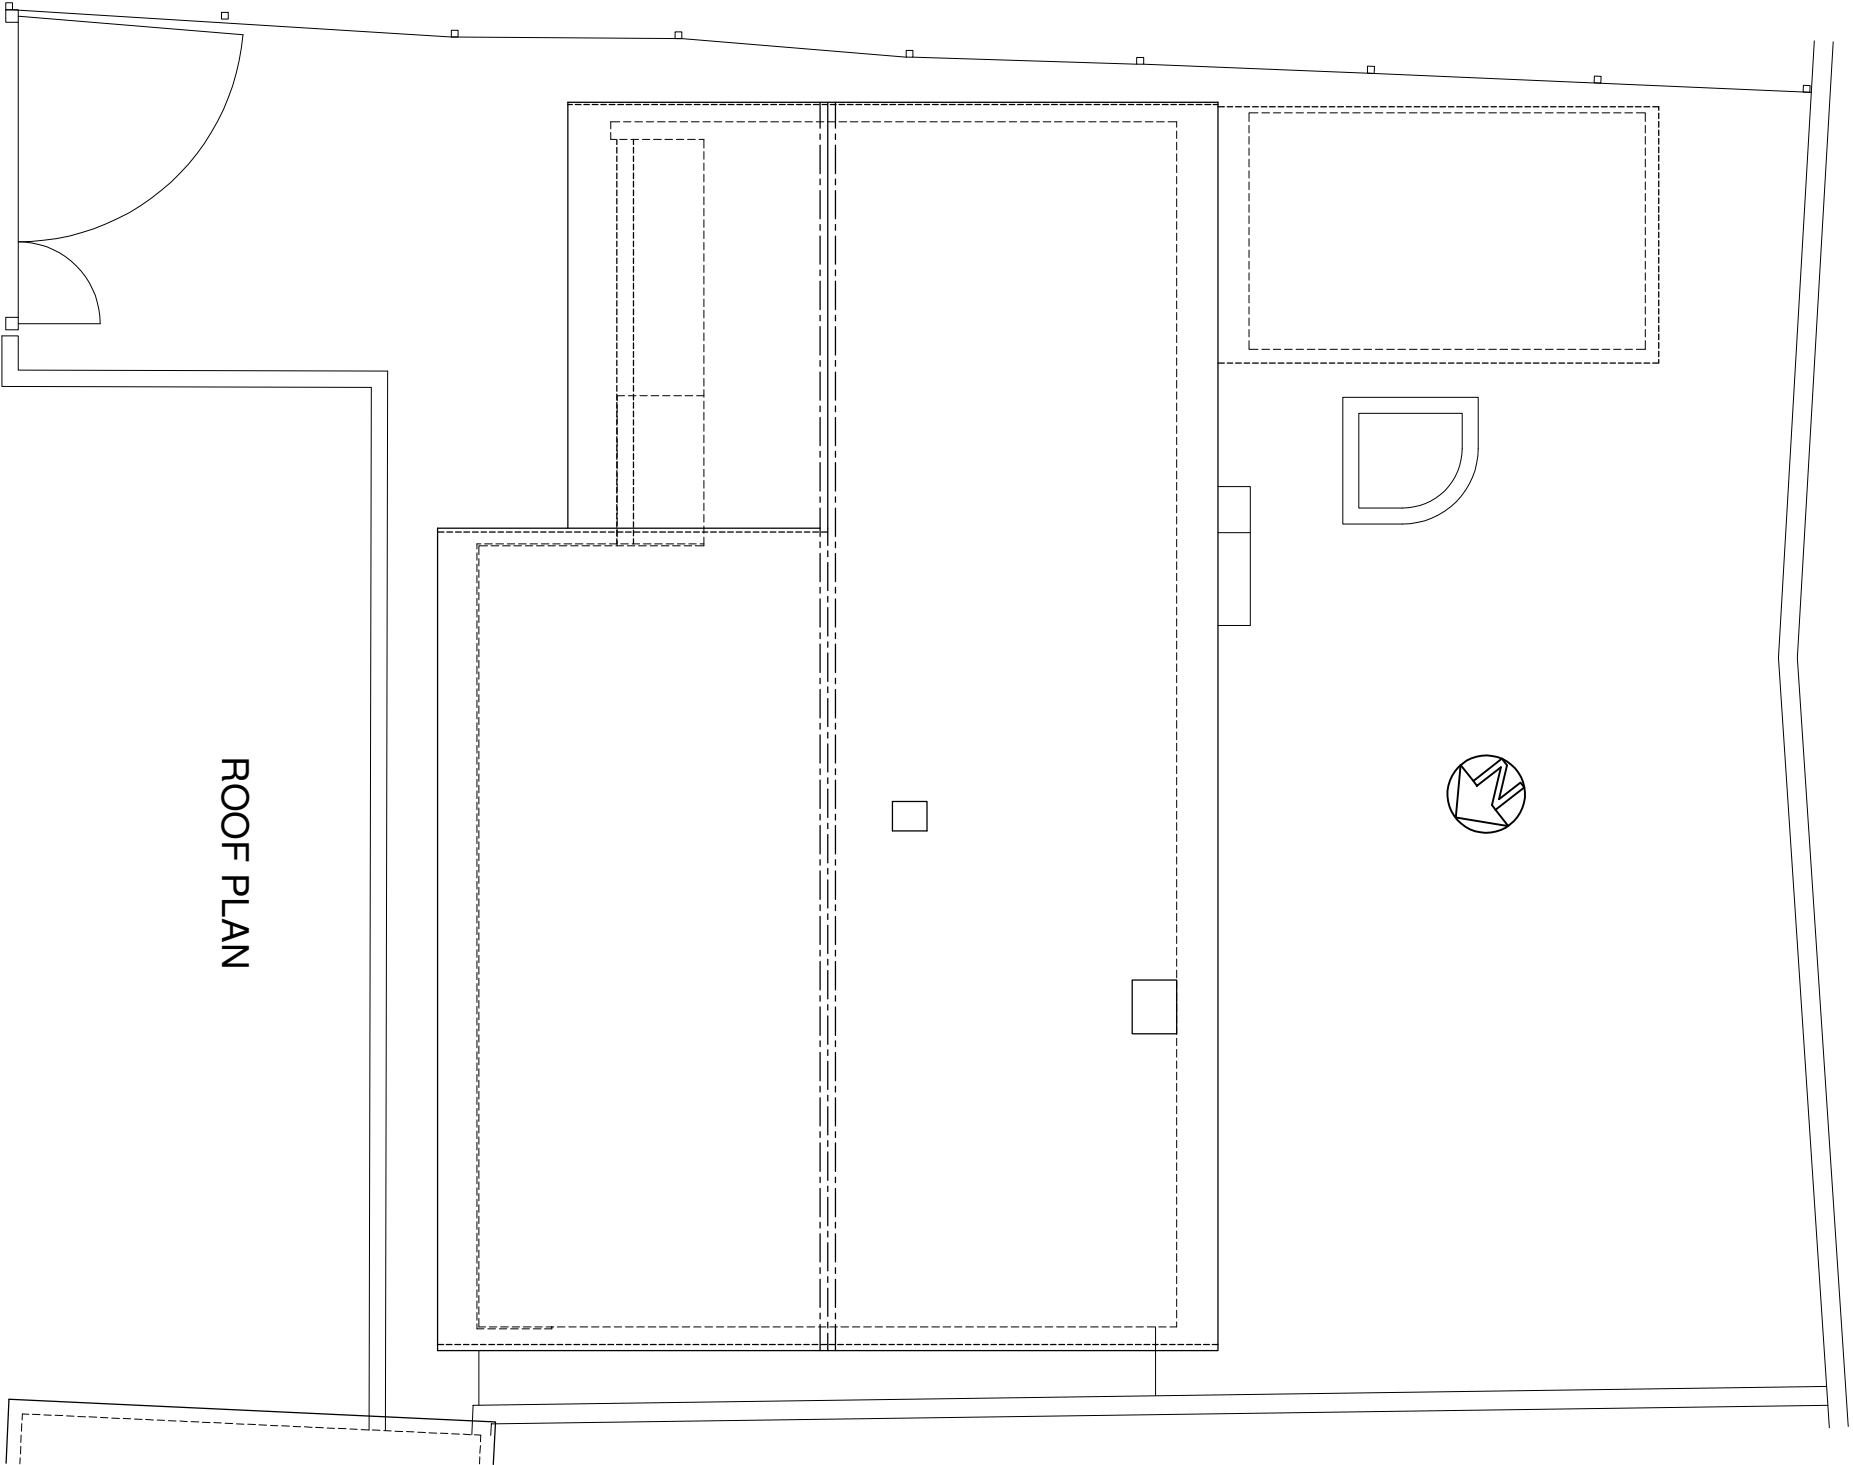

ROOF PLAN

10 metres @ 1:100 on A3



1 metre @ 1:100 on A3

rev.	date
------	------

These drawings should be approved by Local Authority Building Control or other appropriate checking Authority prior to commencement of the work.
No dimensions to be scaled from this drawing.
All dimensions to be checked on site.
This drawing is copyright.

client

Gerald & Christine Gadrey

project

5 Hadmans Close
Hosham

drawing

Existing Roof Plan

scale	1:100@A3	date	13.08.2026
dram	BBB		

9 Keston Road
Hove, East Sussex
BN3 9TC
tel: 01273 298317
fax: 01273 298317
e-mail: info@clairehaighassociates.com



Claire Haigh
Associates Ltd

CH 1342 /003

rev.