



10 metres @ 1:100 on A3


1 metre @ 1:100 on A3

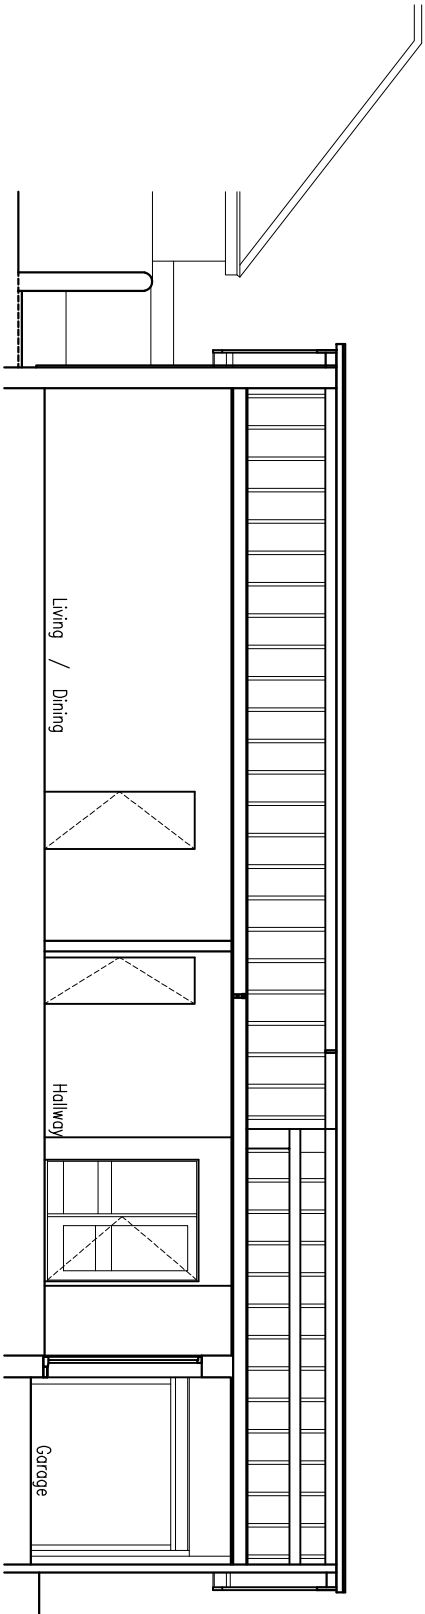


SECTION A : A

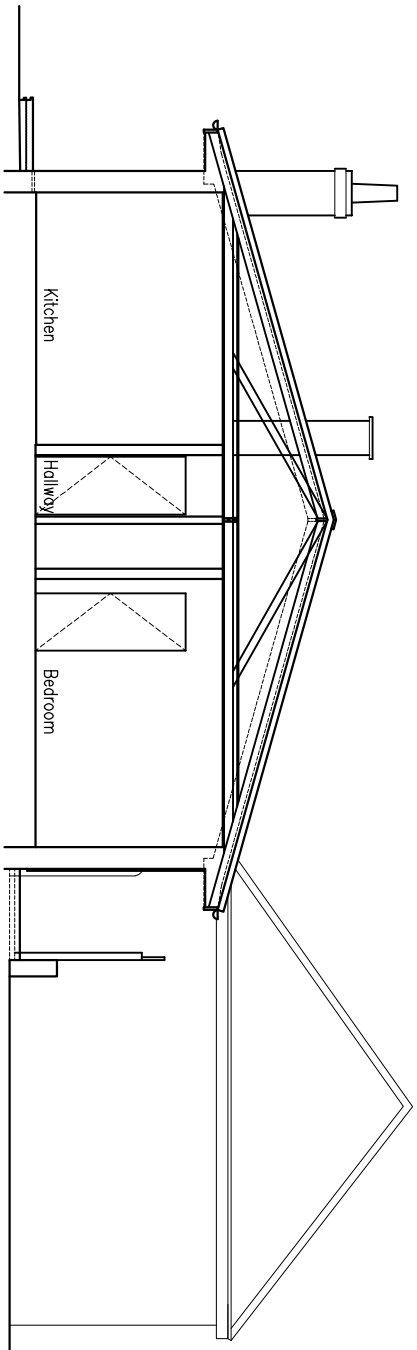

SECTION B : B

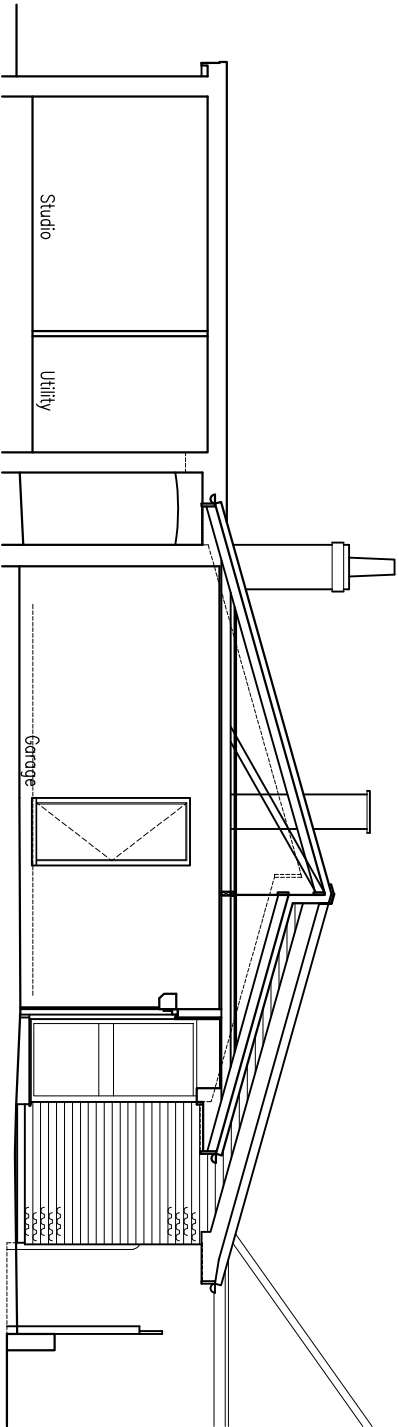

SECTION C : C

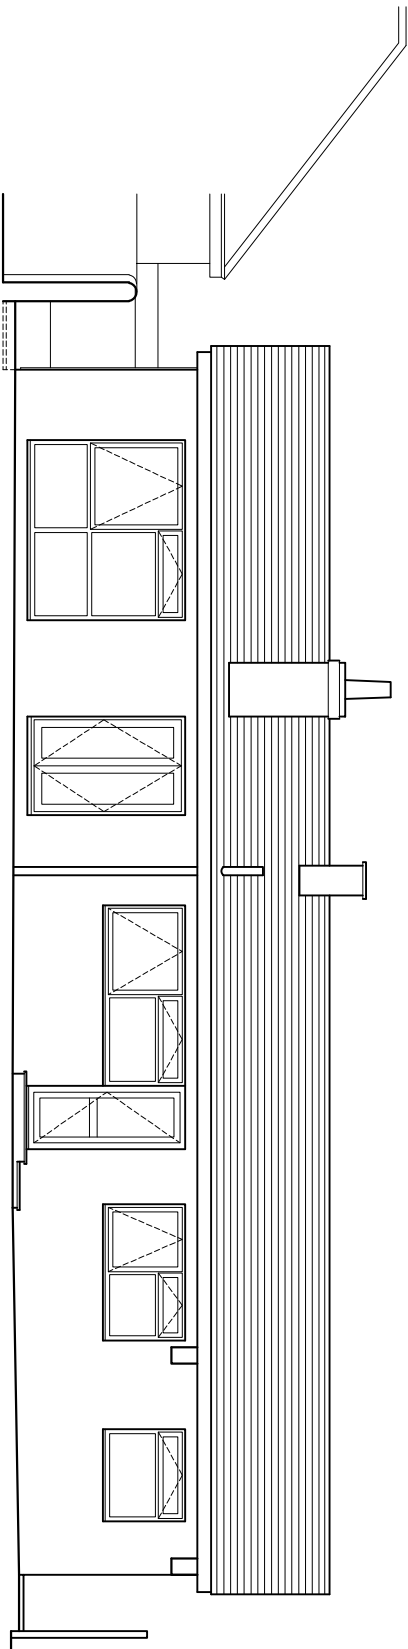

SECTION D : D

rev.	date

These drawings should be approved by Local Authority Building Control or other appropriate checking Authority prior to commencement of the work.

No dimensions to be scaled from this drawing. All dimensions to be checked on site. This drawing is copyright.

client

Gerald & Christine Gadrey

project

5 Hadmans Close
Hosham

drawing

Existing Sections

scale	1:100@A3	date	13.08.2026
dram	BBB		

9 Keston Road
Hove, East Sussex
BN3 9TC

tel: 01273 298217
fax: 01273 298217
e-mail: info@clairehaghighassociates.co.uk



Claire Haigh
Associates Ltd

CH 1342 /005

rev.