


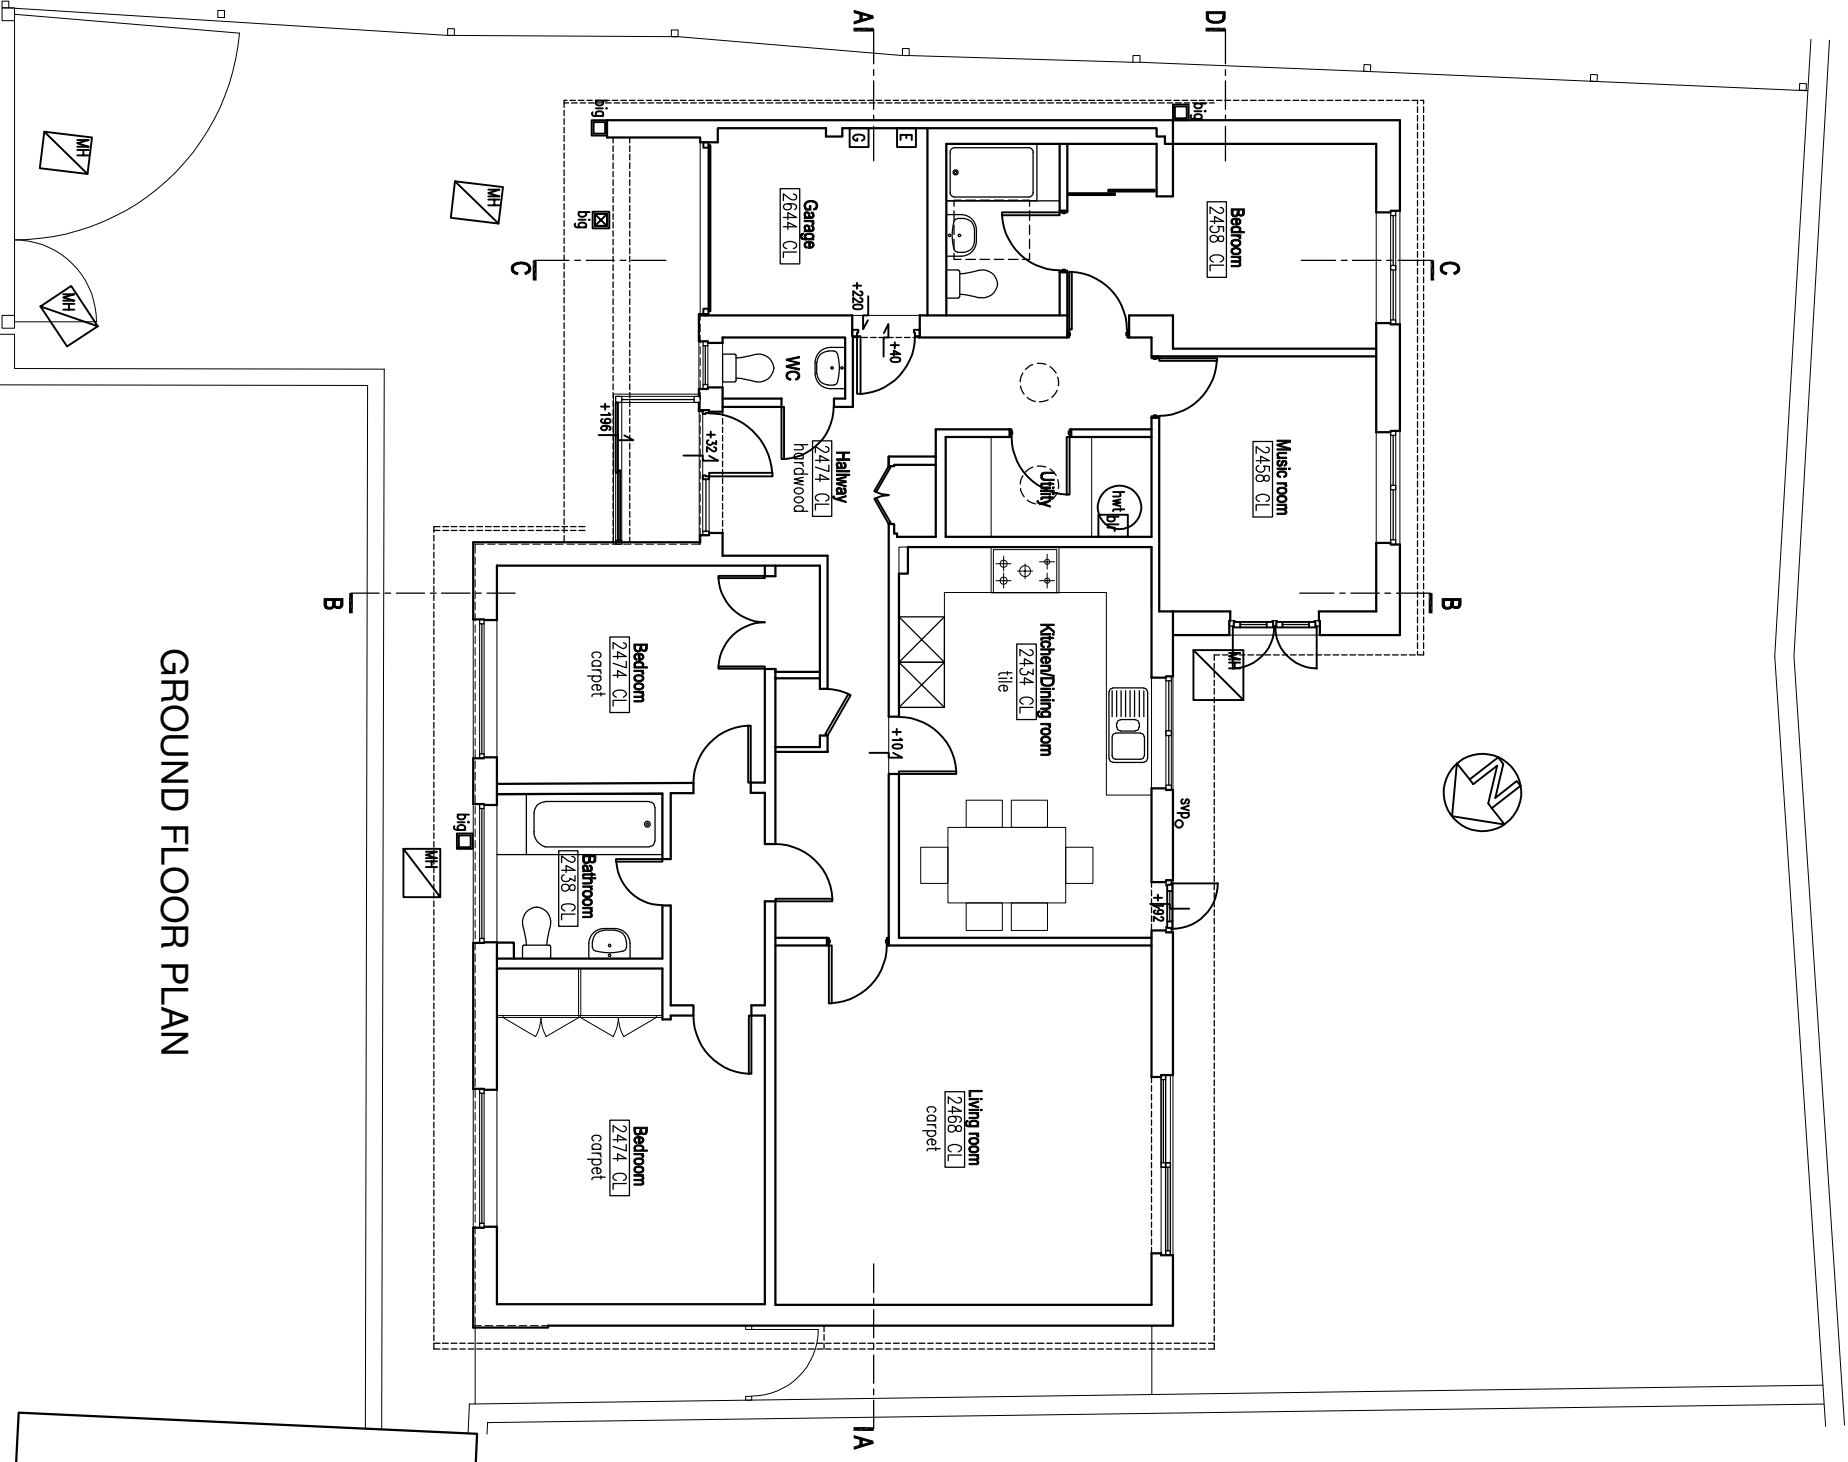

rev.	date

These drawings should be approved by Local Authority Building Control or other appropriate checking Authority prior to commencement of the work.
No dimensions to be scaled from this drawing.
All dimensions to be checked on site.
This drawing is copyright.

client
Gerald & Christine Gadrey

project
5 Hadmans Close
Hosham

drawing
Proposed Ground Floor Plan

scale	1:100@A3	date	25.08.2026
dwn	CH		

9 Kellon Road
Hove, East Sussex
BN3 9TC
tel: 01273 298217
fax: 01273 298217
e-mail: info@clairehaighassociates.com

 Claire Haigh
Associates Ltd

1 metre @ 1:100 on A3

10 metres @ 1:100 on A3

CH 1342 /006

rev.