


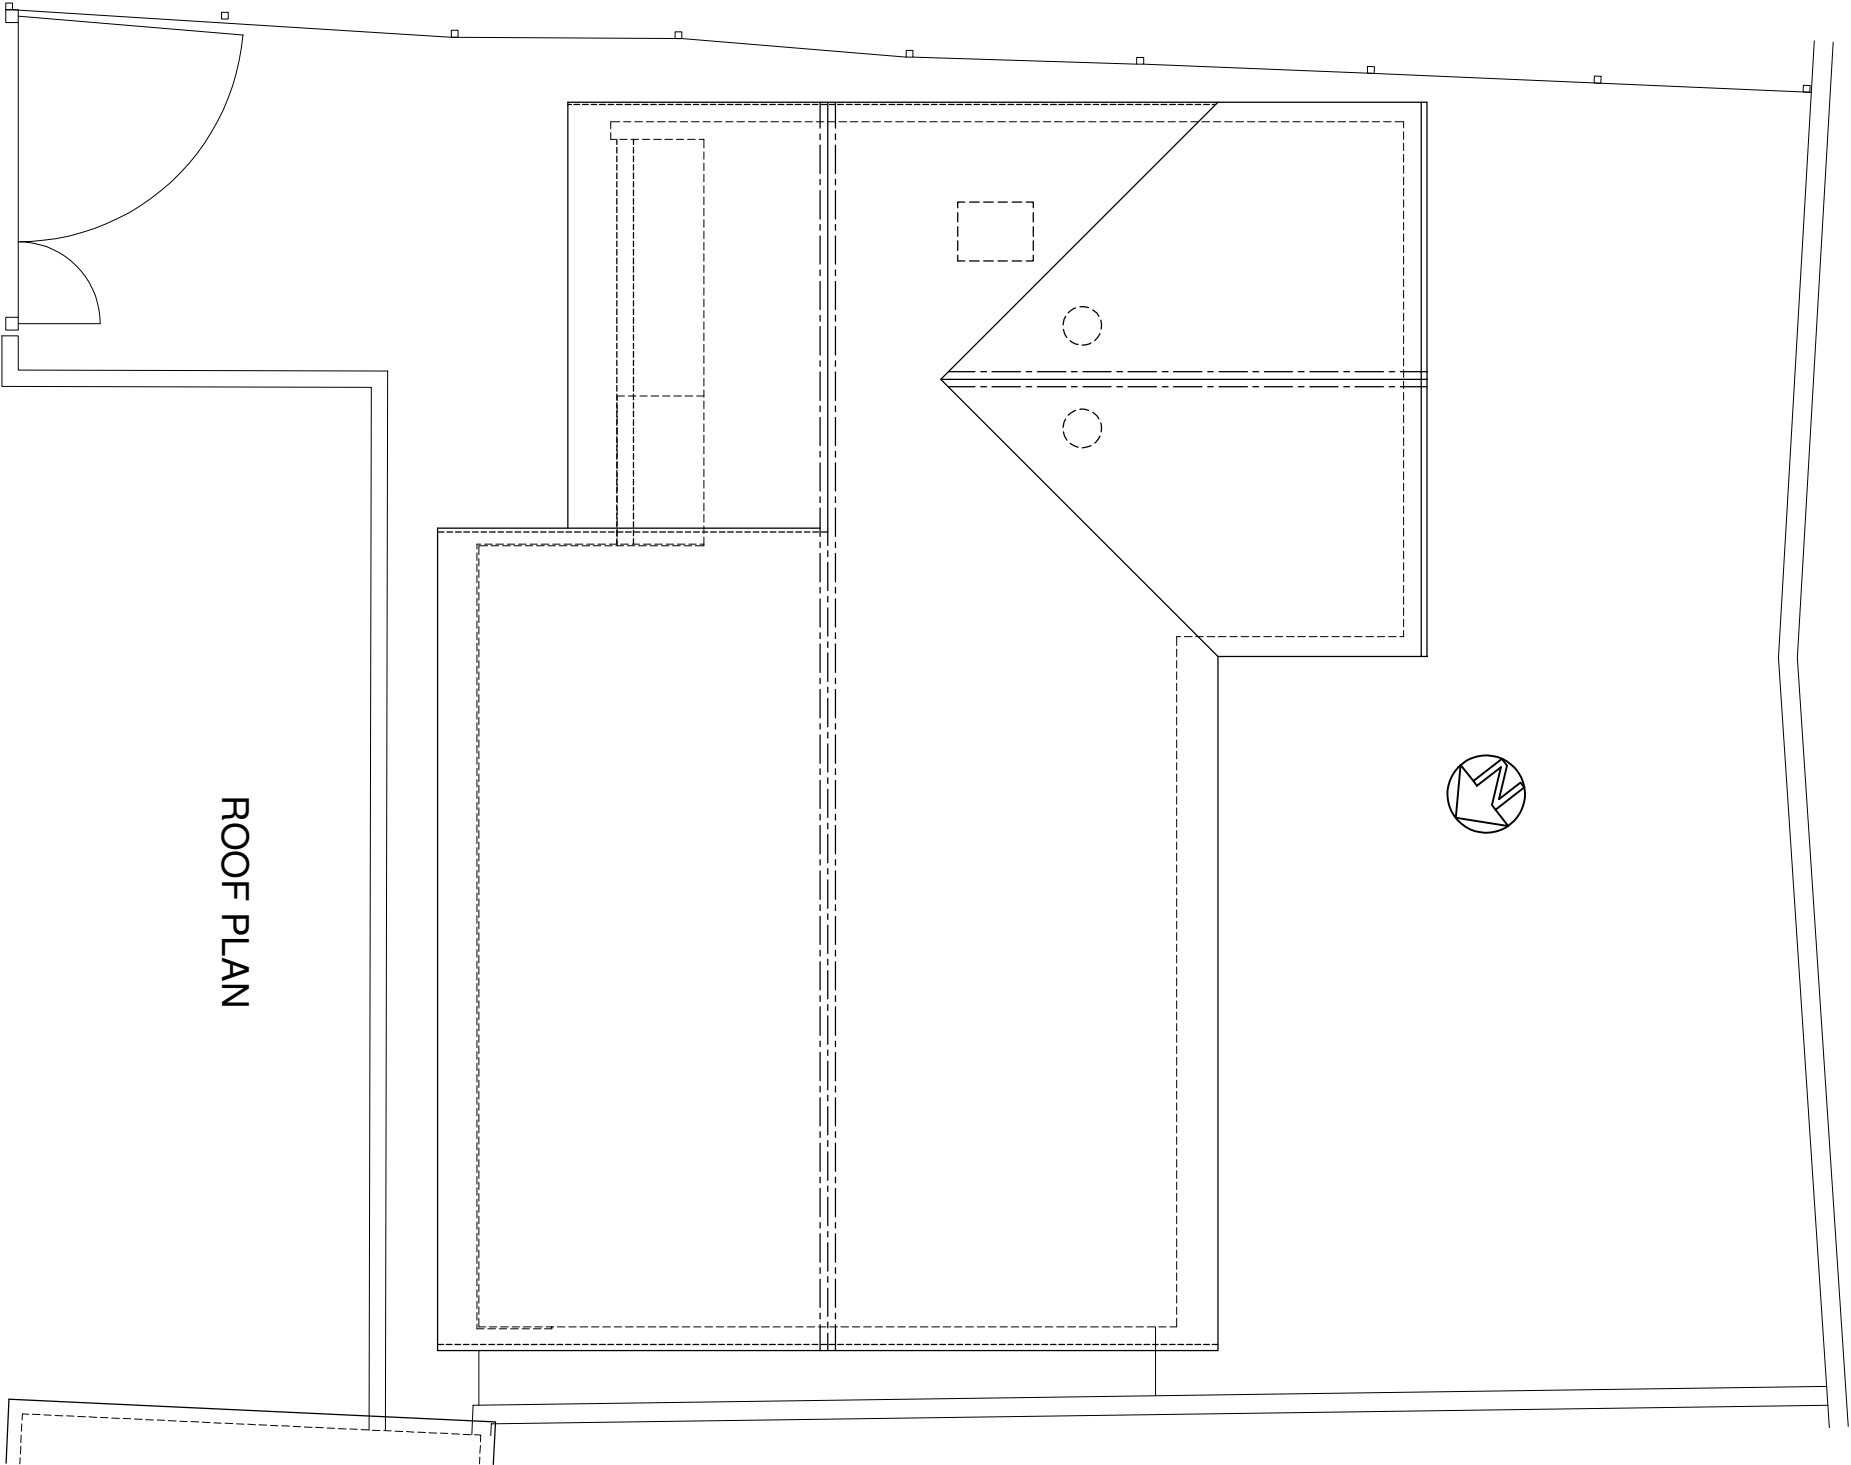

ROOF PLAN

10 metres @ 1:100 on A3

1 metre @ 1:100 on A3

rev.	date
------	------

These drawings should be approved by Local Authority Building Control or other appropriate checking Authority prior to commencement of the work.
No dimensions to be scaled from this drawing.
All dimensions to be checked on site.
This drawing is copyright.

client
Gerald & Christine Cadney

project
5 Hadmans Close
Hosham

drawing
Proposed Roof Plan

scale	1:100@A3	date	25.08.2026
drawn	CH		

9 Keston Road
Hove, East Sussex
BN3 9TC
tel: 01273 298317
fax: 01273 298317
e-mail: info@clairehaighassociates.com



CH 1342 /007

rev.