



10 metres @ 1:100 on A3


1 metre @ 1:100 on A3

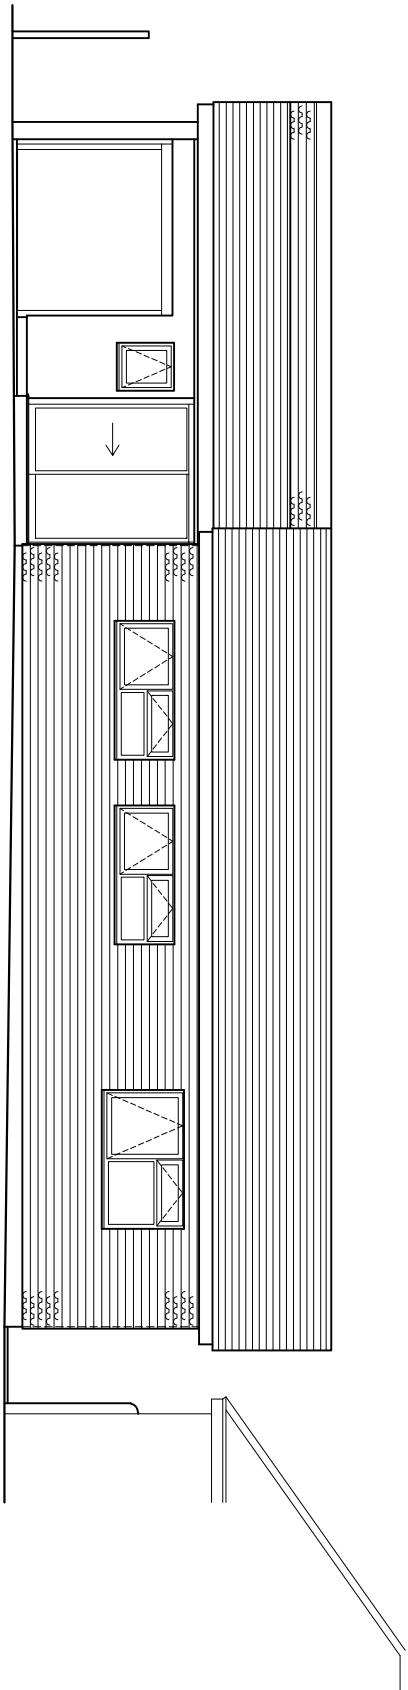


FRONT (NORTHEAST) ELEVATION

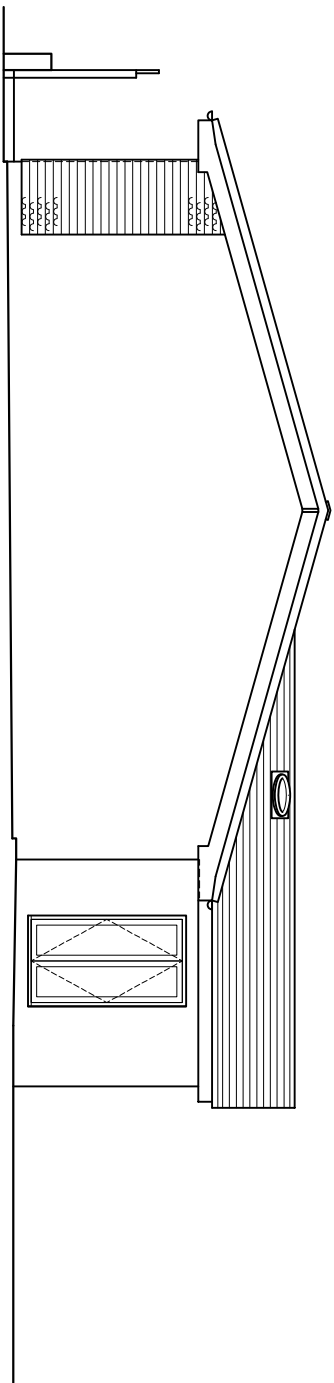

SIDE (NORTHWEST) ELEVATION

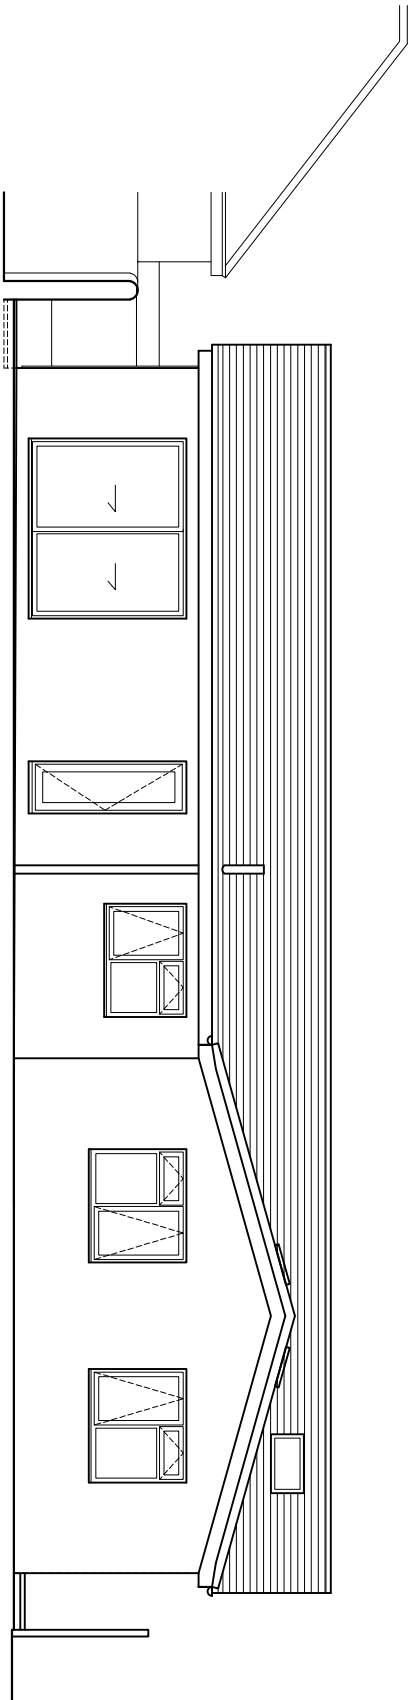

REAR (SOUTHWEST) ELEVATION

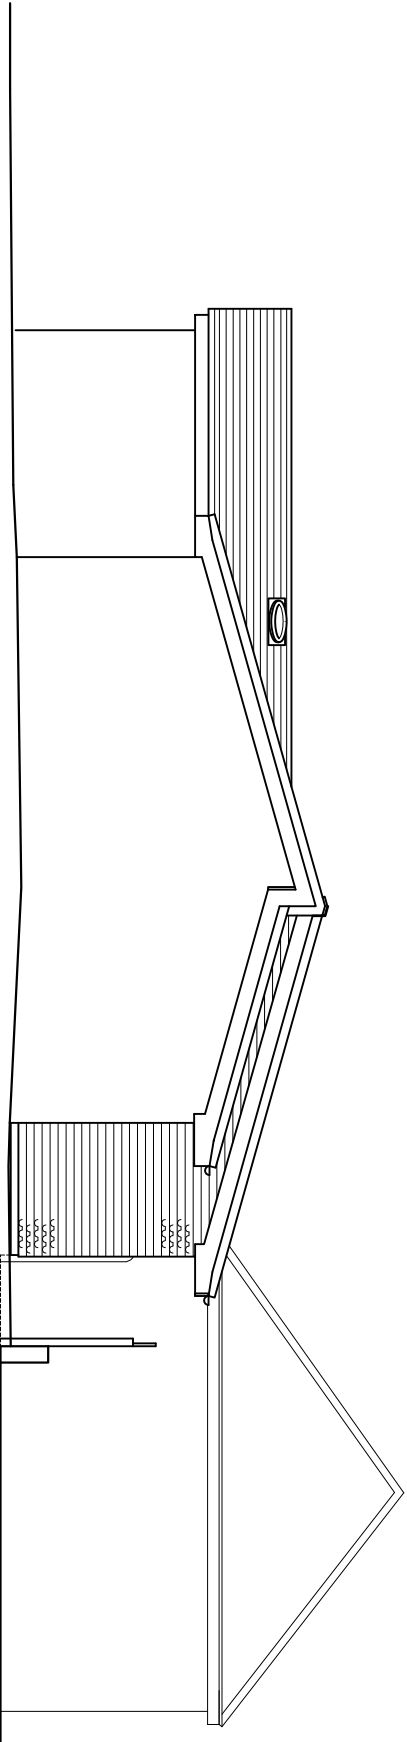

SIDE (SOUTHEAST) ELEVATION

rev.	date

These drawings should be approved by Local Authority Building Control or other appropriate checking Authority prior to commencement of the work.

No dimensions to be scaled from this drawing.
All dimensions to be checked on site.
This drawing is copyright.

Client

Gerald & Christine Gadrey

Project

5 Hadmans Close
Hosham

Drawing

Proposed Elevations

scale	1:100@A3	date	25.08.2026
dwn	CH		

9 Kemton Road
Hove, East Sussex
BN3 9TC

tel: 01 273 298217
fax: 01 273 298217
e-mail: info@clairehaighassociates.co.uk



Claire Haigh
Associates Ltd

CH 1341 /008

rev.