



10 metres @ 1:100 on A3


1 metre @ 1:100 on A3

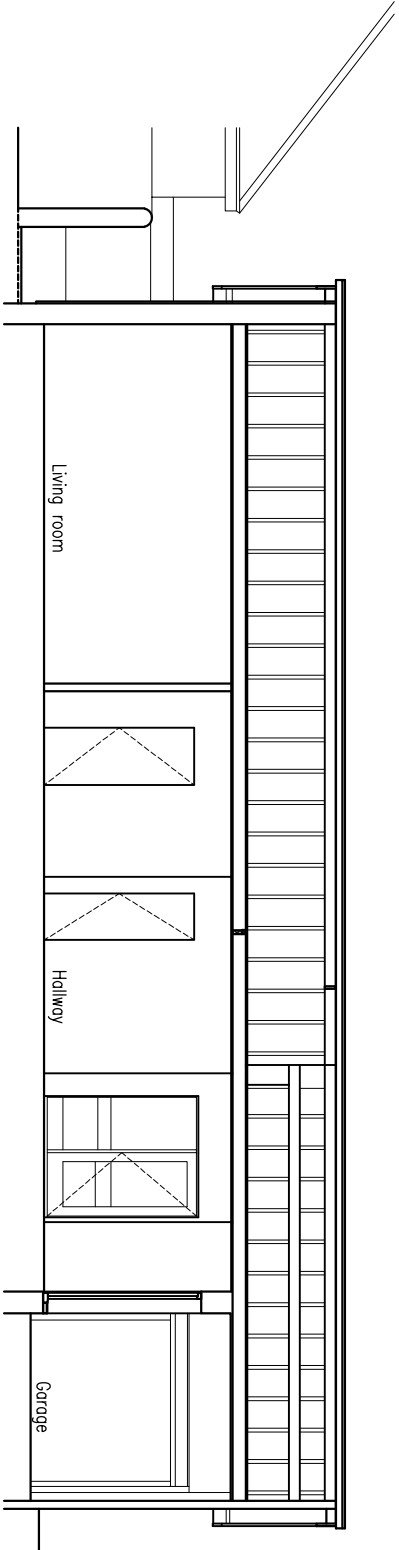


SECTION A : A

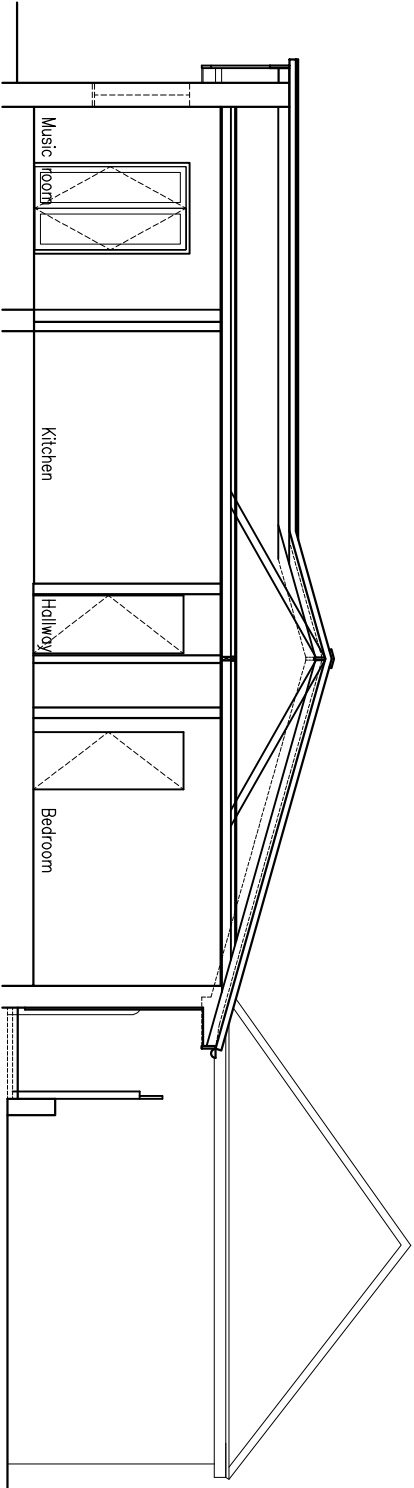

SECTION B : B

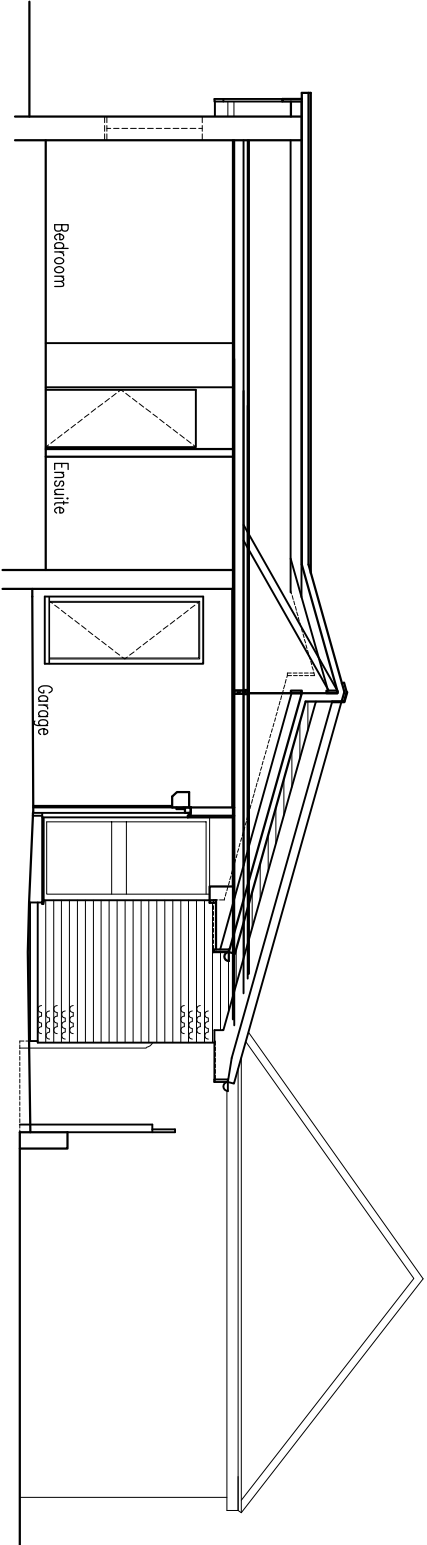

SECTION C : C

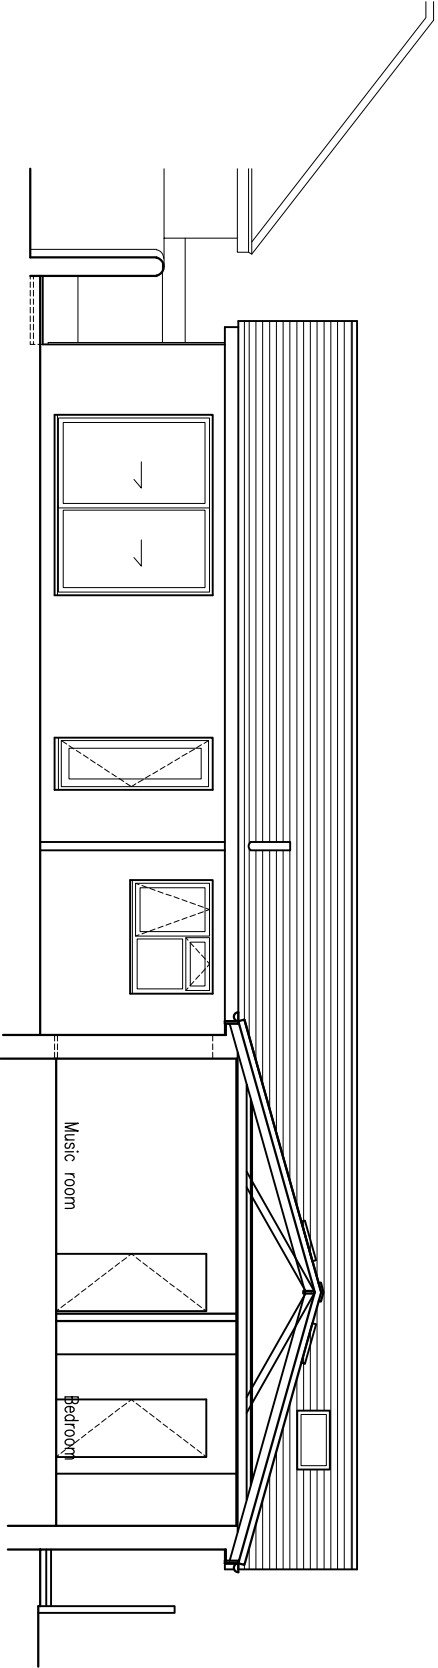

SECTION D : D

rev.	date

These drawings should be approved by Local Authority Building Control or other appropriate checking Authority prior to commencement of the work.

No dimensions to be scaled from this drawing.
All dimensions to be checked on site.
This drawing is copyright.

Client

Gerald & Christine Gadrey

Project

5 Hadmans Close
Hosham

Drawing

Proposed Sections

scale	1:100@A3	date	25.08.2026
drom	CH		

9 Kington Road
Hove, East Sussex
BN3 9TC

tel: 01273 298317
fax: 01273 298317
e-mail: info@clairehaighassociates.com



Claire Haigh
Associates Ltd

CH 1342 /009

rev.