



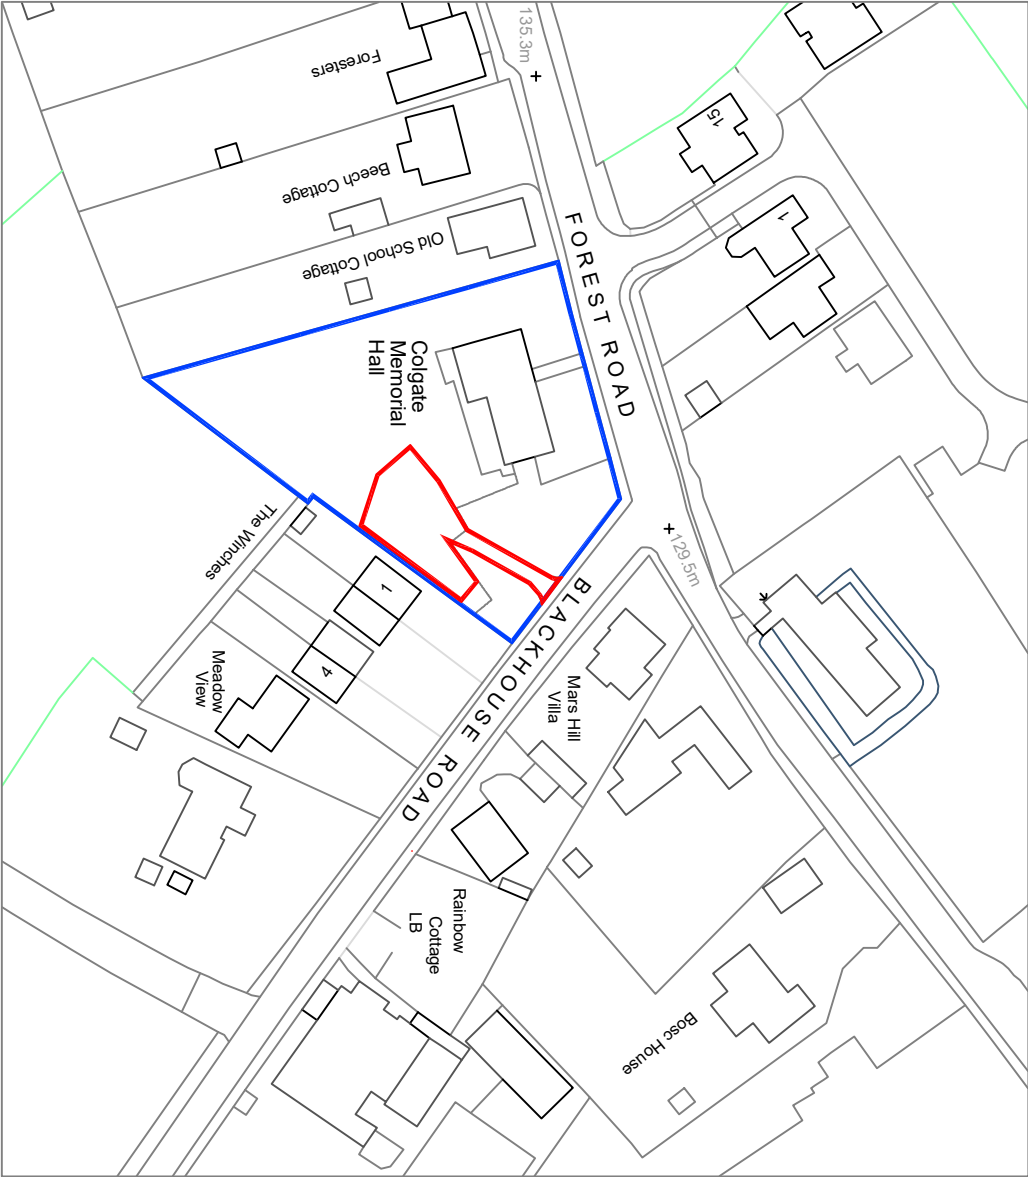

SCALE 1:1250m

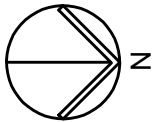

© Ordnance Survey AC0000808122

job		Colgate Memorial Hall, Blackhouse Road	scale(s)	☐ 1:50	job no.	dwg no.
		Horsham, RH13 6HS		☐ 1:100		
				☐ 1:200		
				☐ 1:500		
				☒ 1:1250		
dwg		PLAY PARK			drawing size	date
		LOCATION PLAN			A4	27 May 2025
						rev
						B