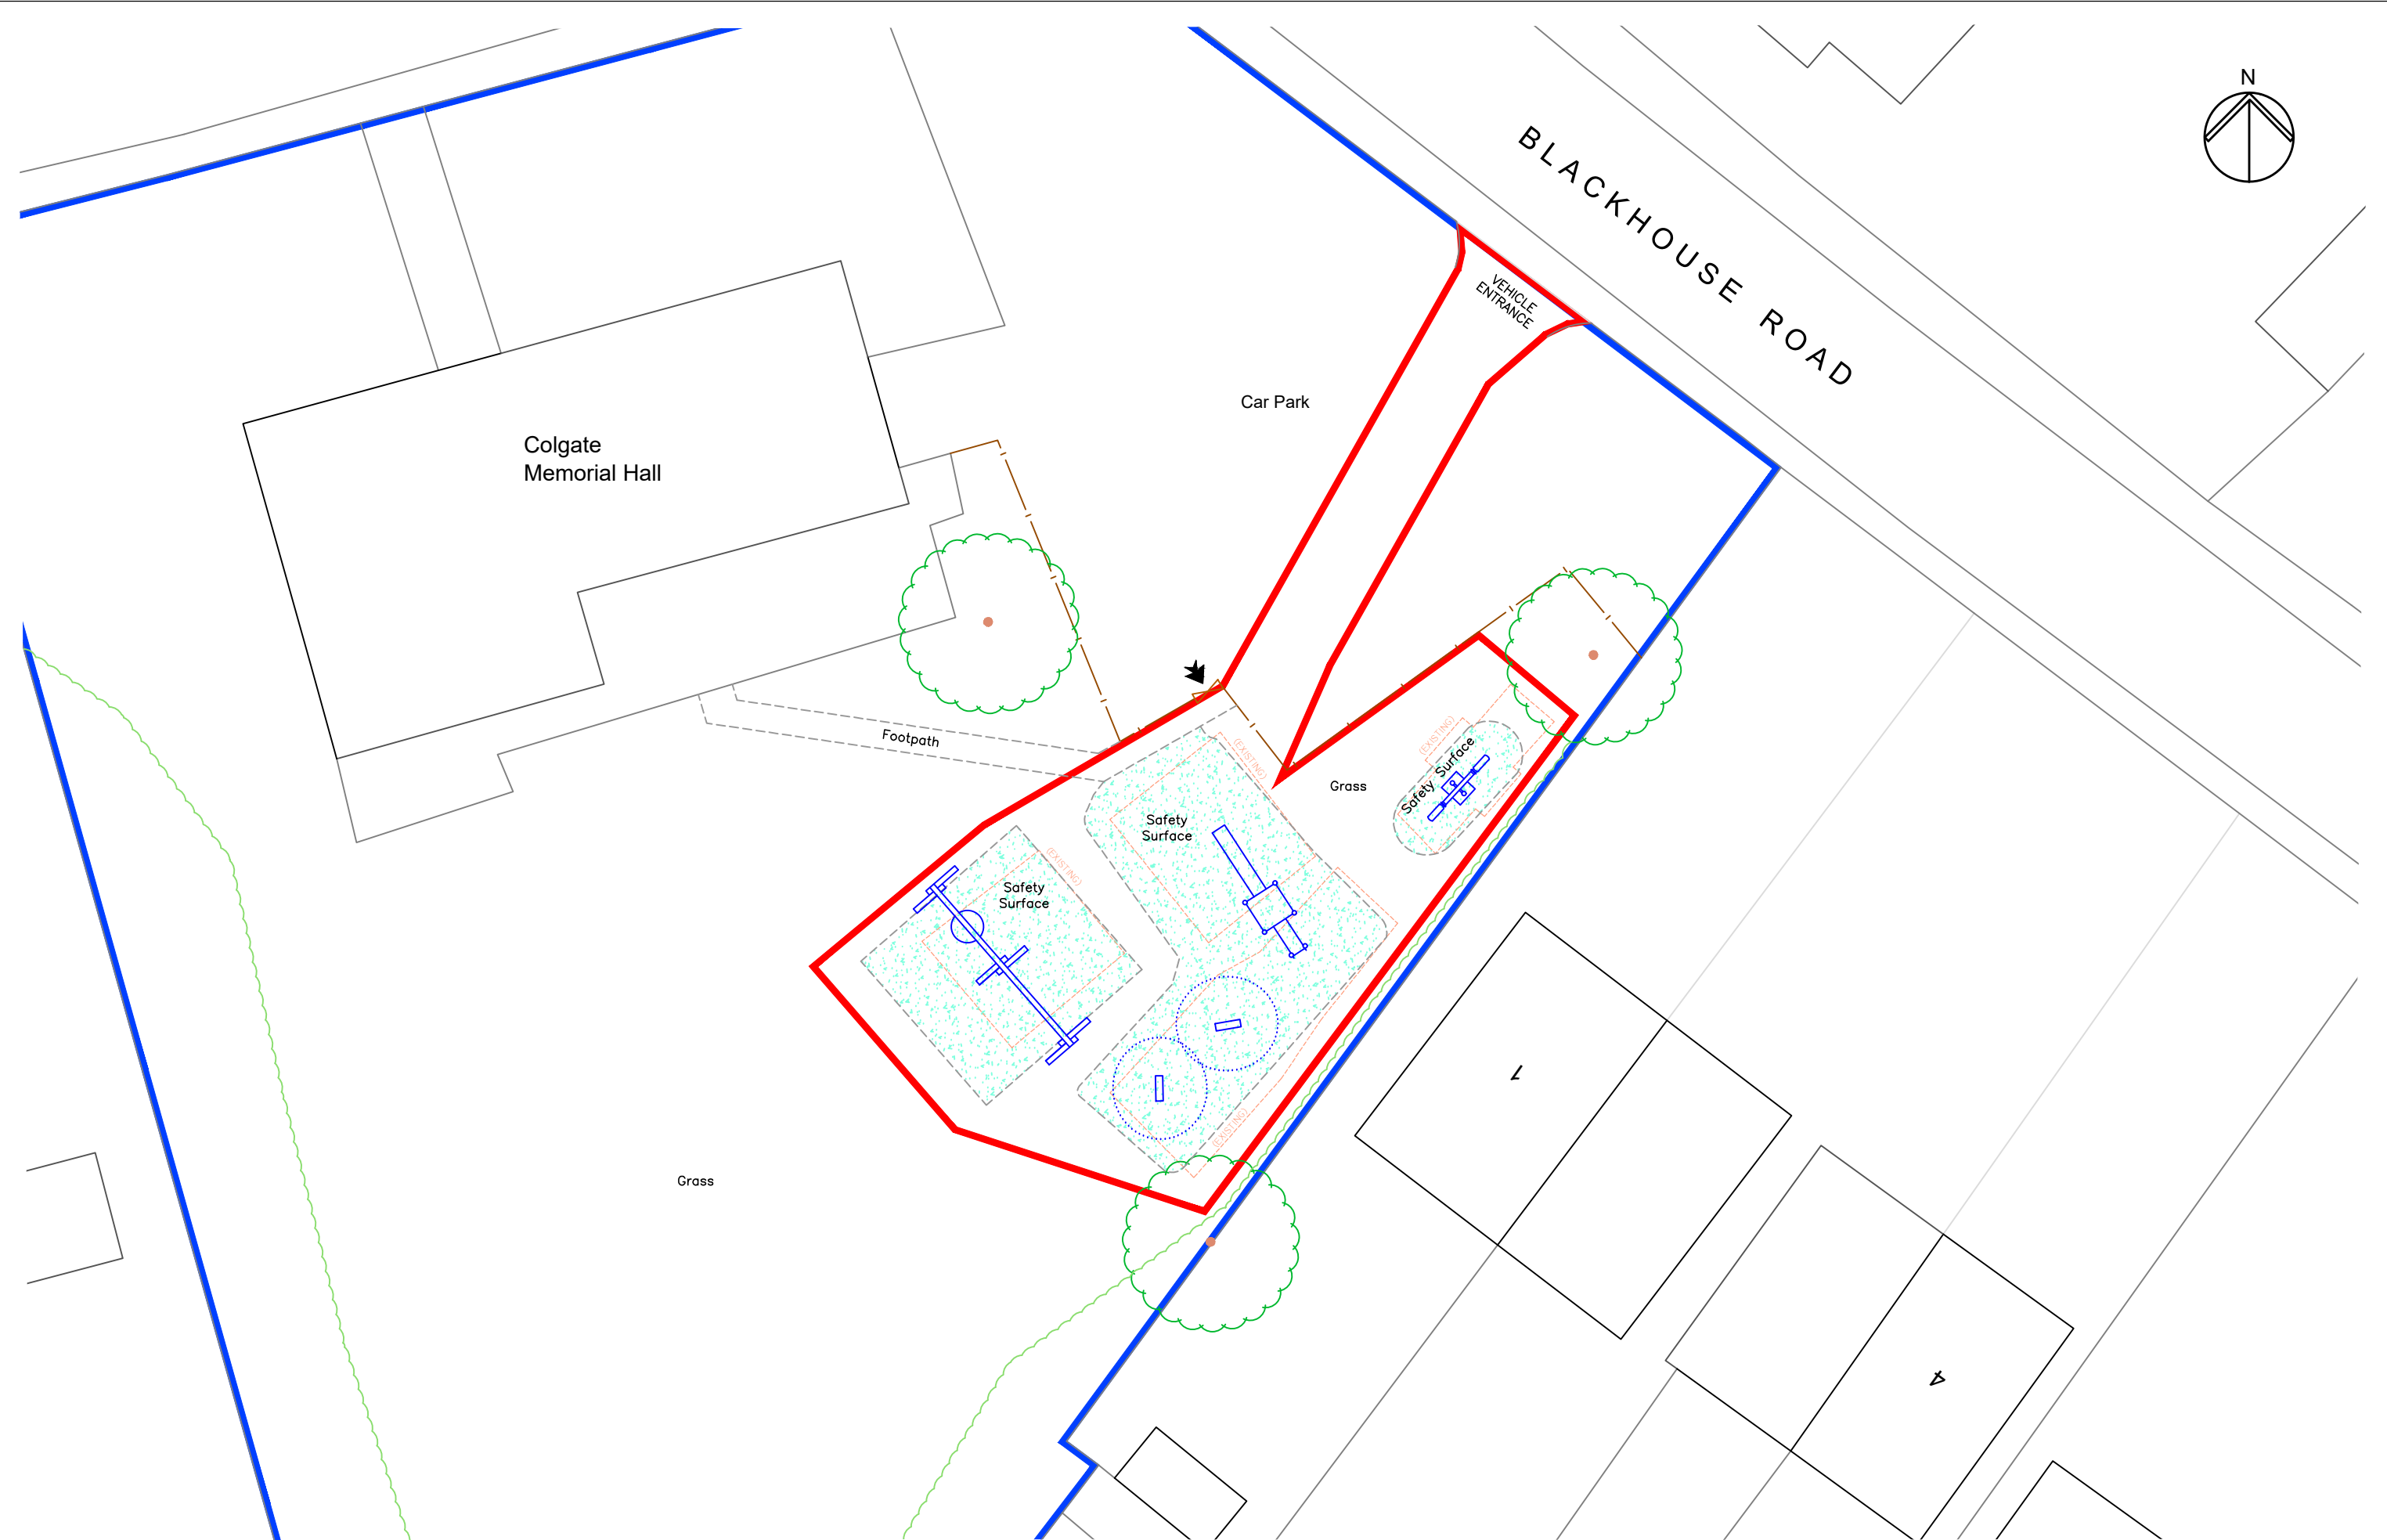


SITE AREA 0.031Ha / 310m²

 NEW SAFETY SURFACE AREA 138.2m ²	job Colgate Memorial Hall, Blackhouse Road Horsham, RH13 6HS	scale(s) 1:20 ☐ 1:50 ☐ 1:100 ☐ 1:200 ☒ 1:500 ☐	job no.	dwg no. PBP
	dwg PLAY PARK - BLOCK PLAN AS PROPOSED	drawing size A3	date 27 May 2025	rev B