
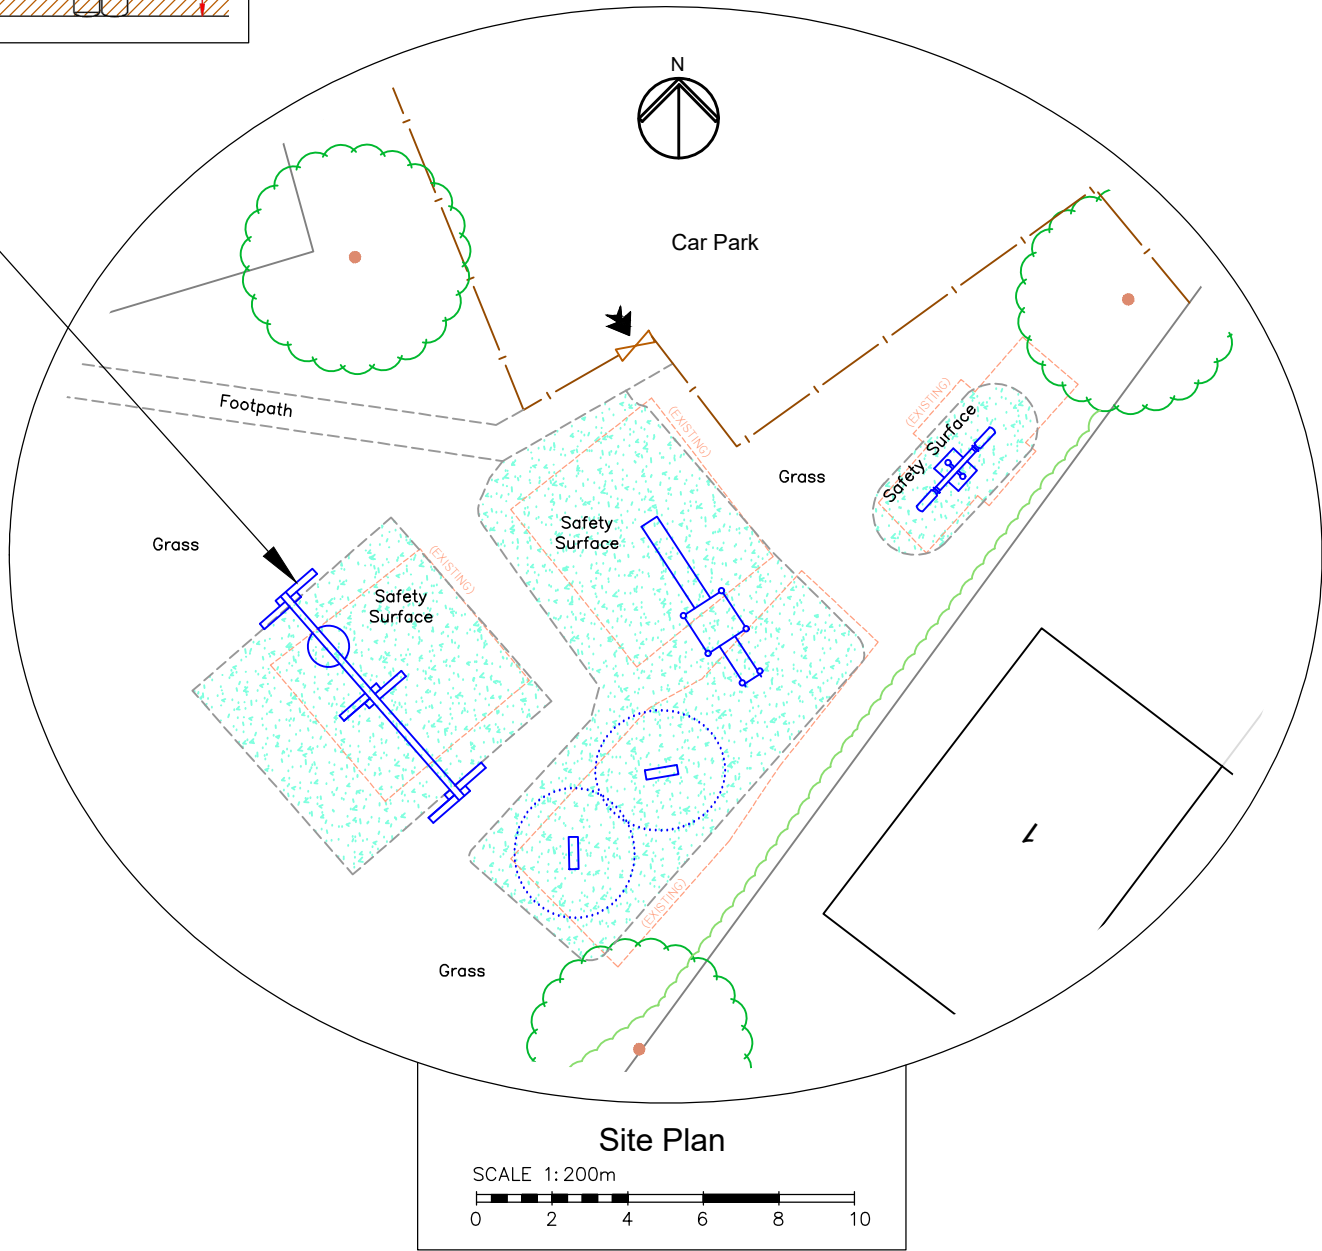
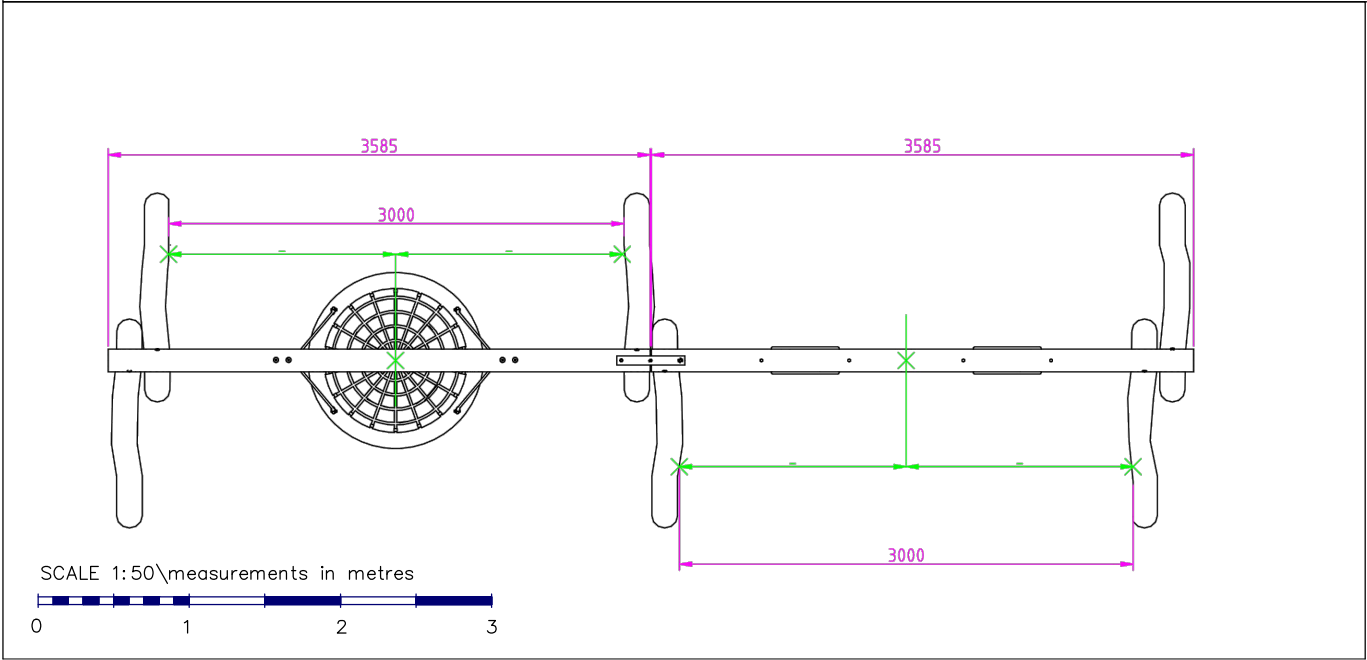


Junior / Toddler Swing

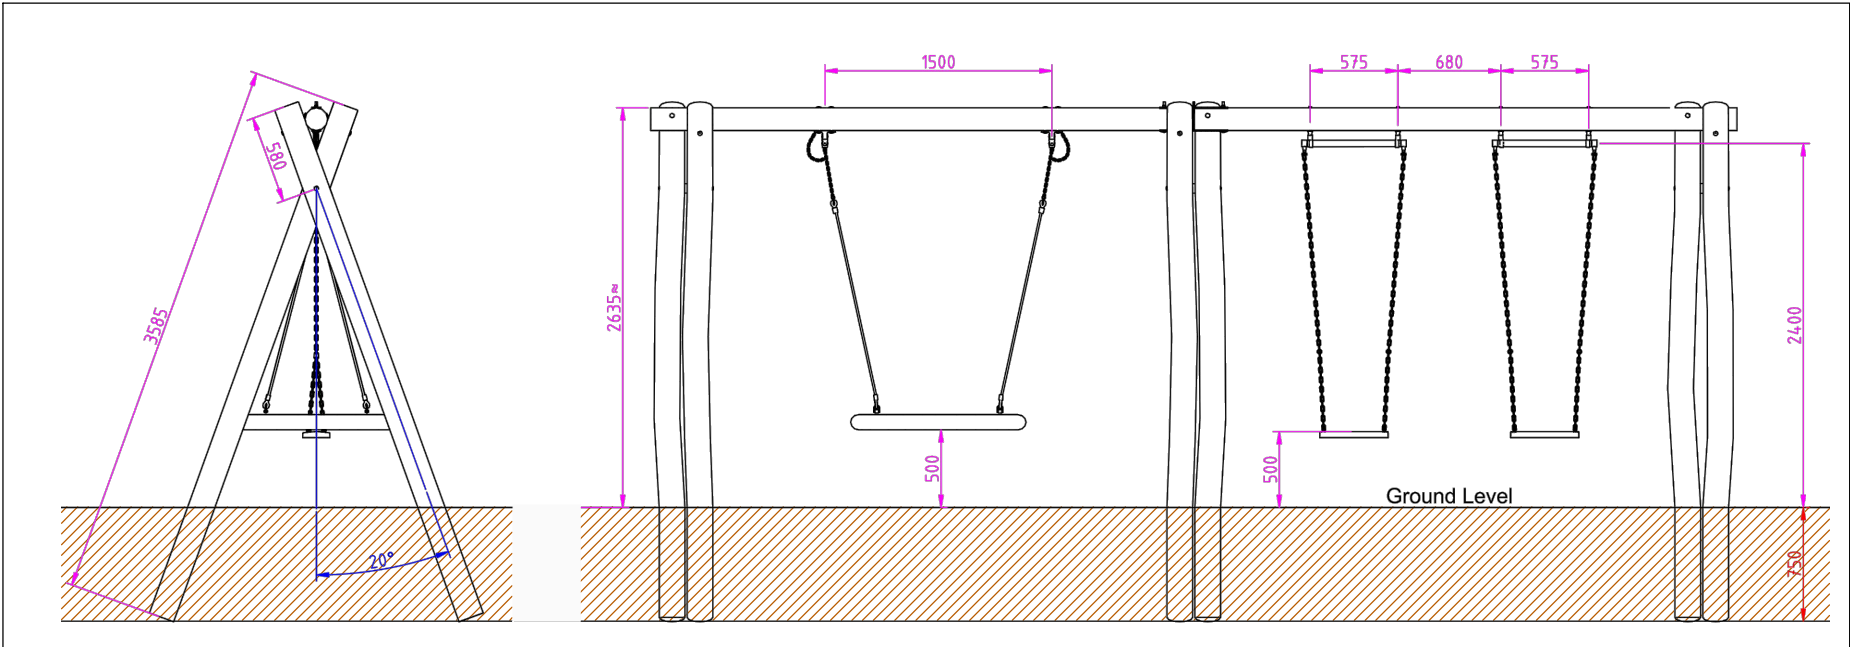

job	Colgate Memorial Hall, Blackhouse Road Horsham, RH13 6HS	scale(s)	1:20 ☐ 1:50 ☒ 1:100 ☐ 1:200 ☒ 1:500 ☐	job no.		dwg no.	PPL2
dwg	PLAY PARK - PLANS SWINGS AS PROPOSED	drawing size	A3	date	27 May 2025	rev	B