
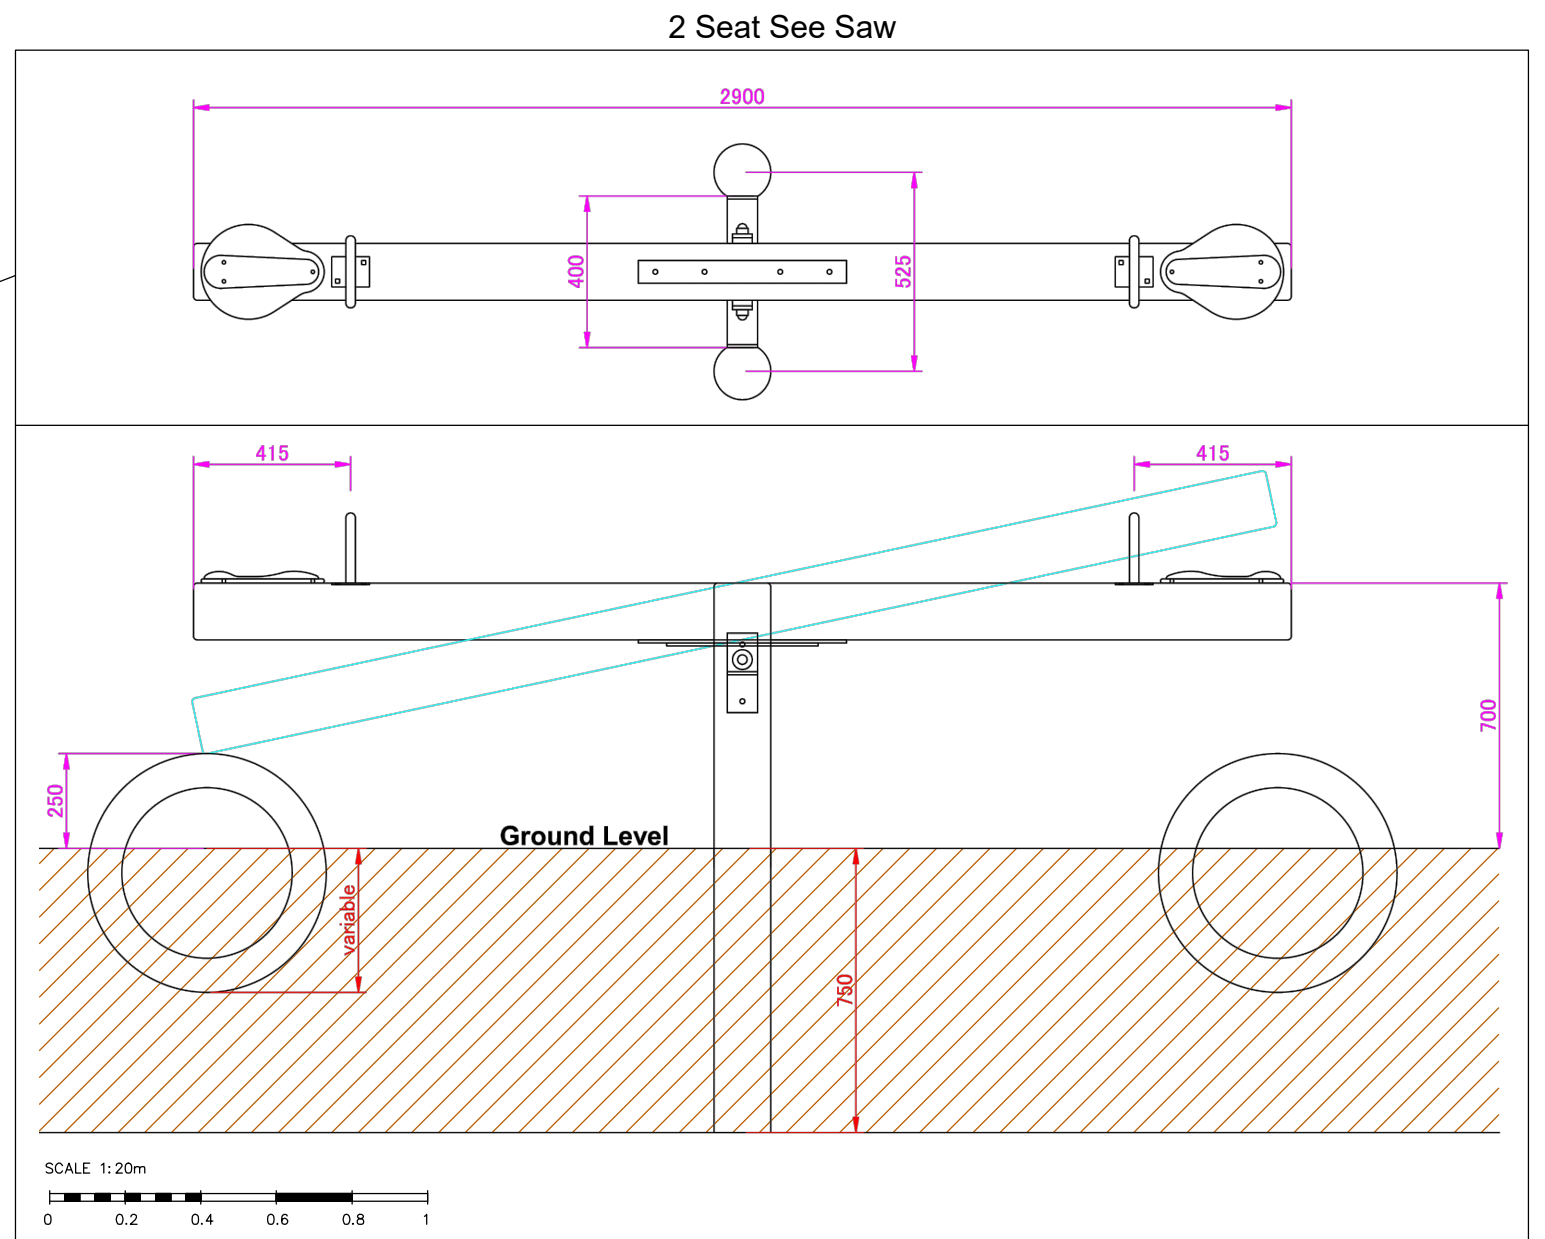


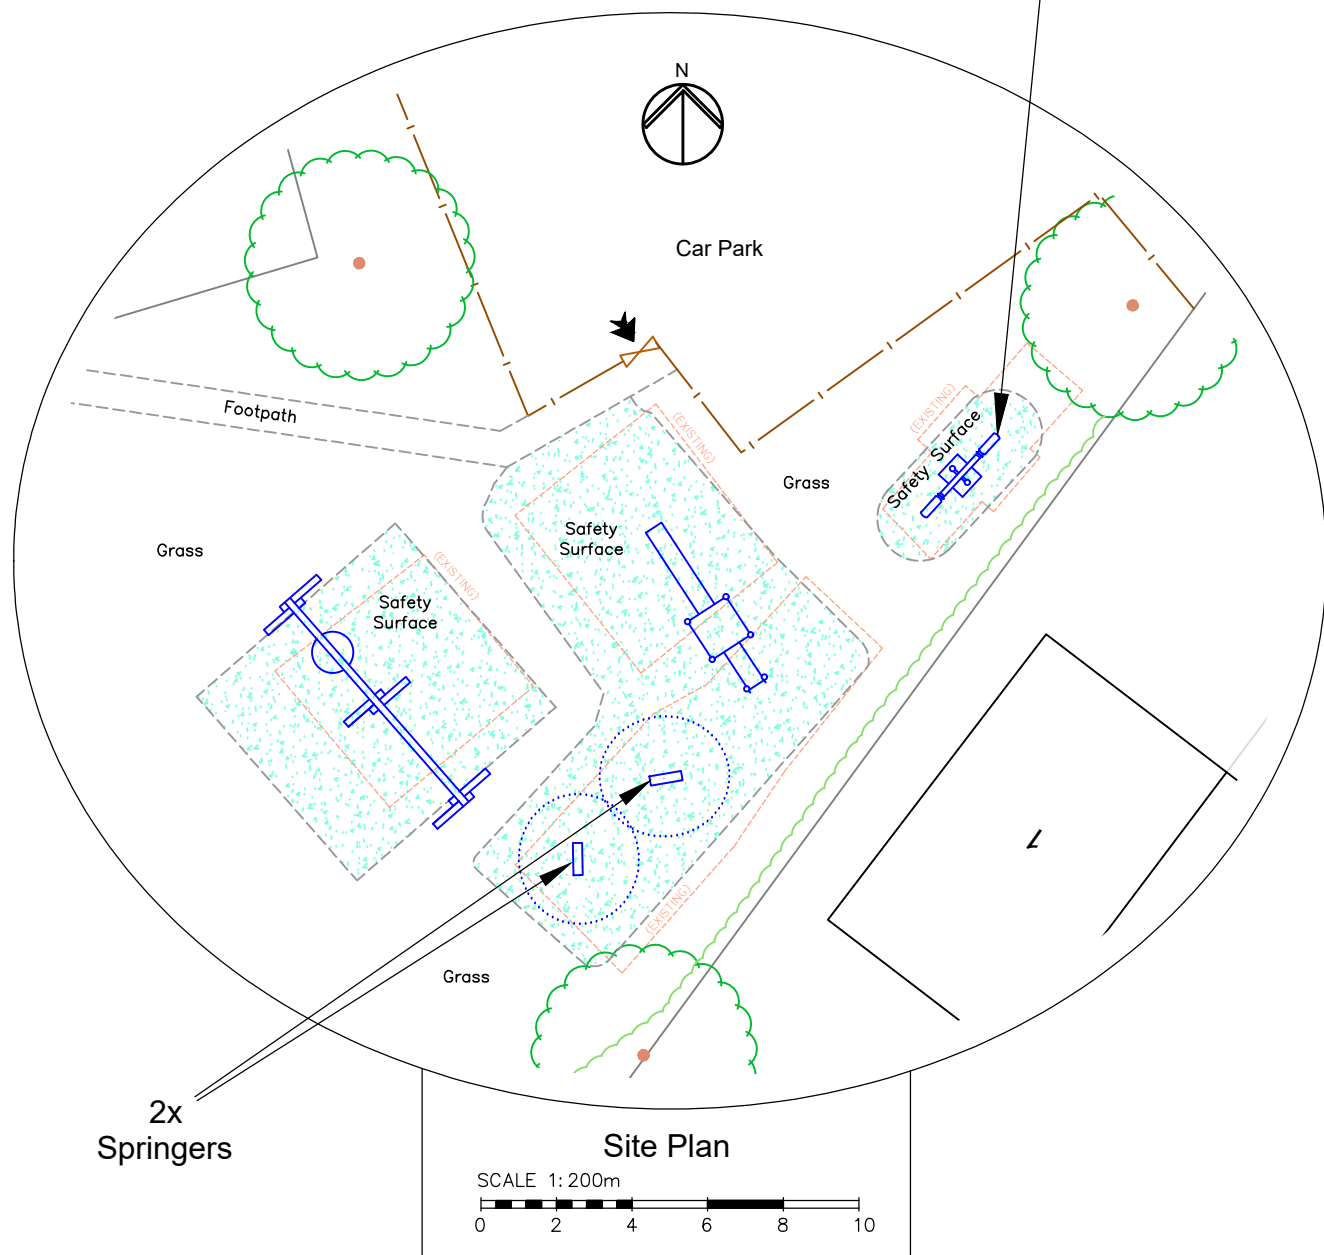

job	Colgate Memorial Hall, Blackhouse Road Horsham, RH13 6HS	scale(s) 1:20 ☒ 1:50 ☐ 1:100 ☐ 1:200 ☒ 1:500 ☐	job no.	dwg no. PPL3
dwg	PLAY PARK - PLANS SEE-SAW & SPRINGERS AS PROPOSED	drawing size A3	date 27 May 2025	rev B