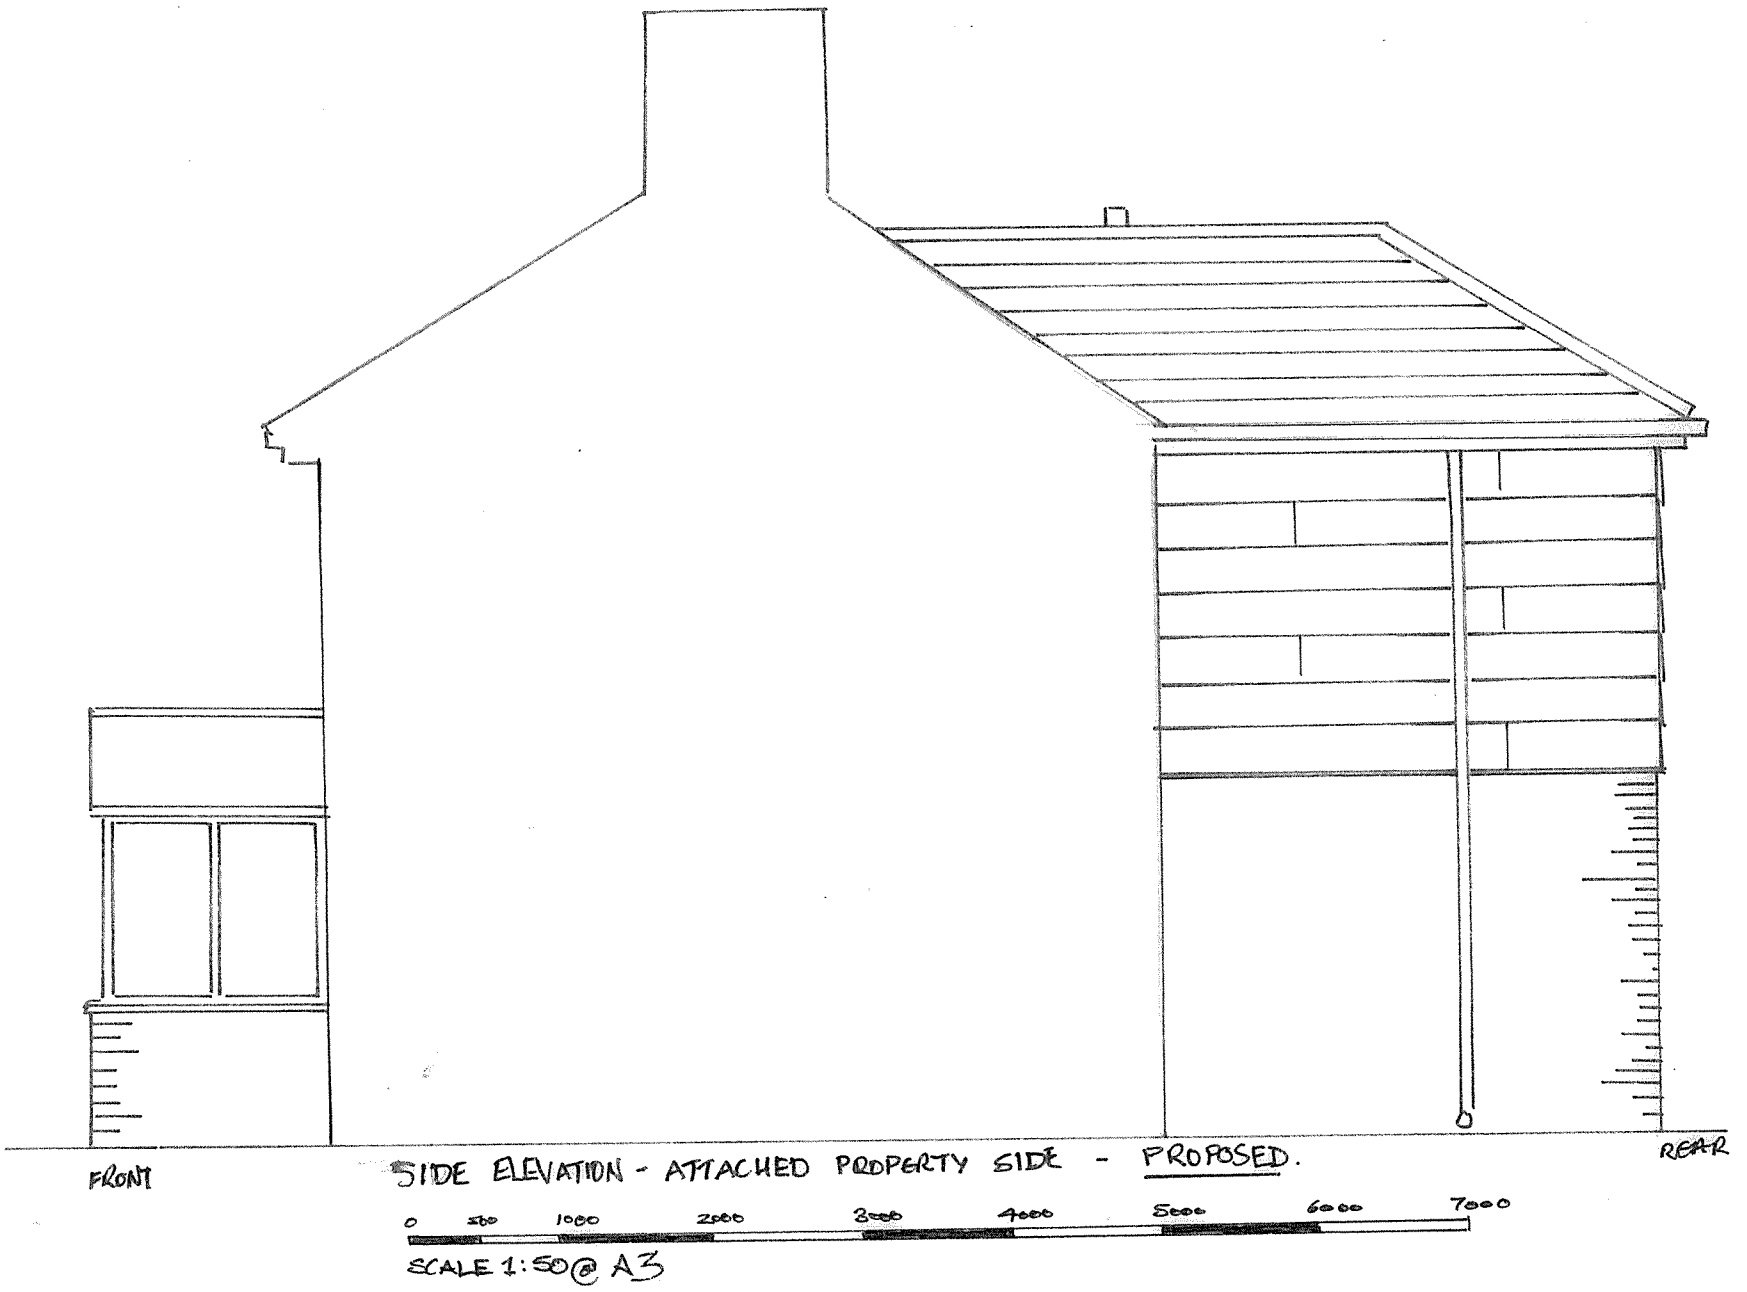

SIDE ELEVATION - ATTACHED PROPERTY SIDE - PROPOSED.

SCALE 1:50 @ A3

DC/24/1830 - 3 STATION RD COWFOLD

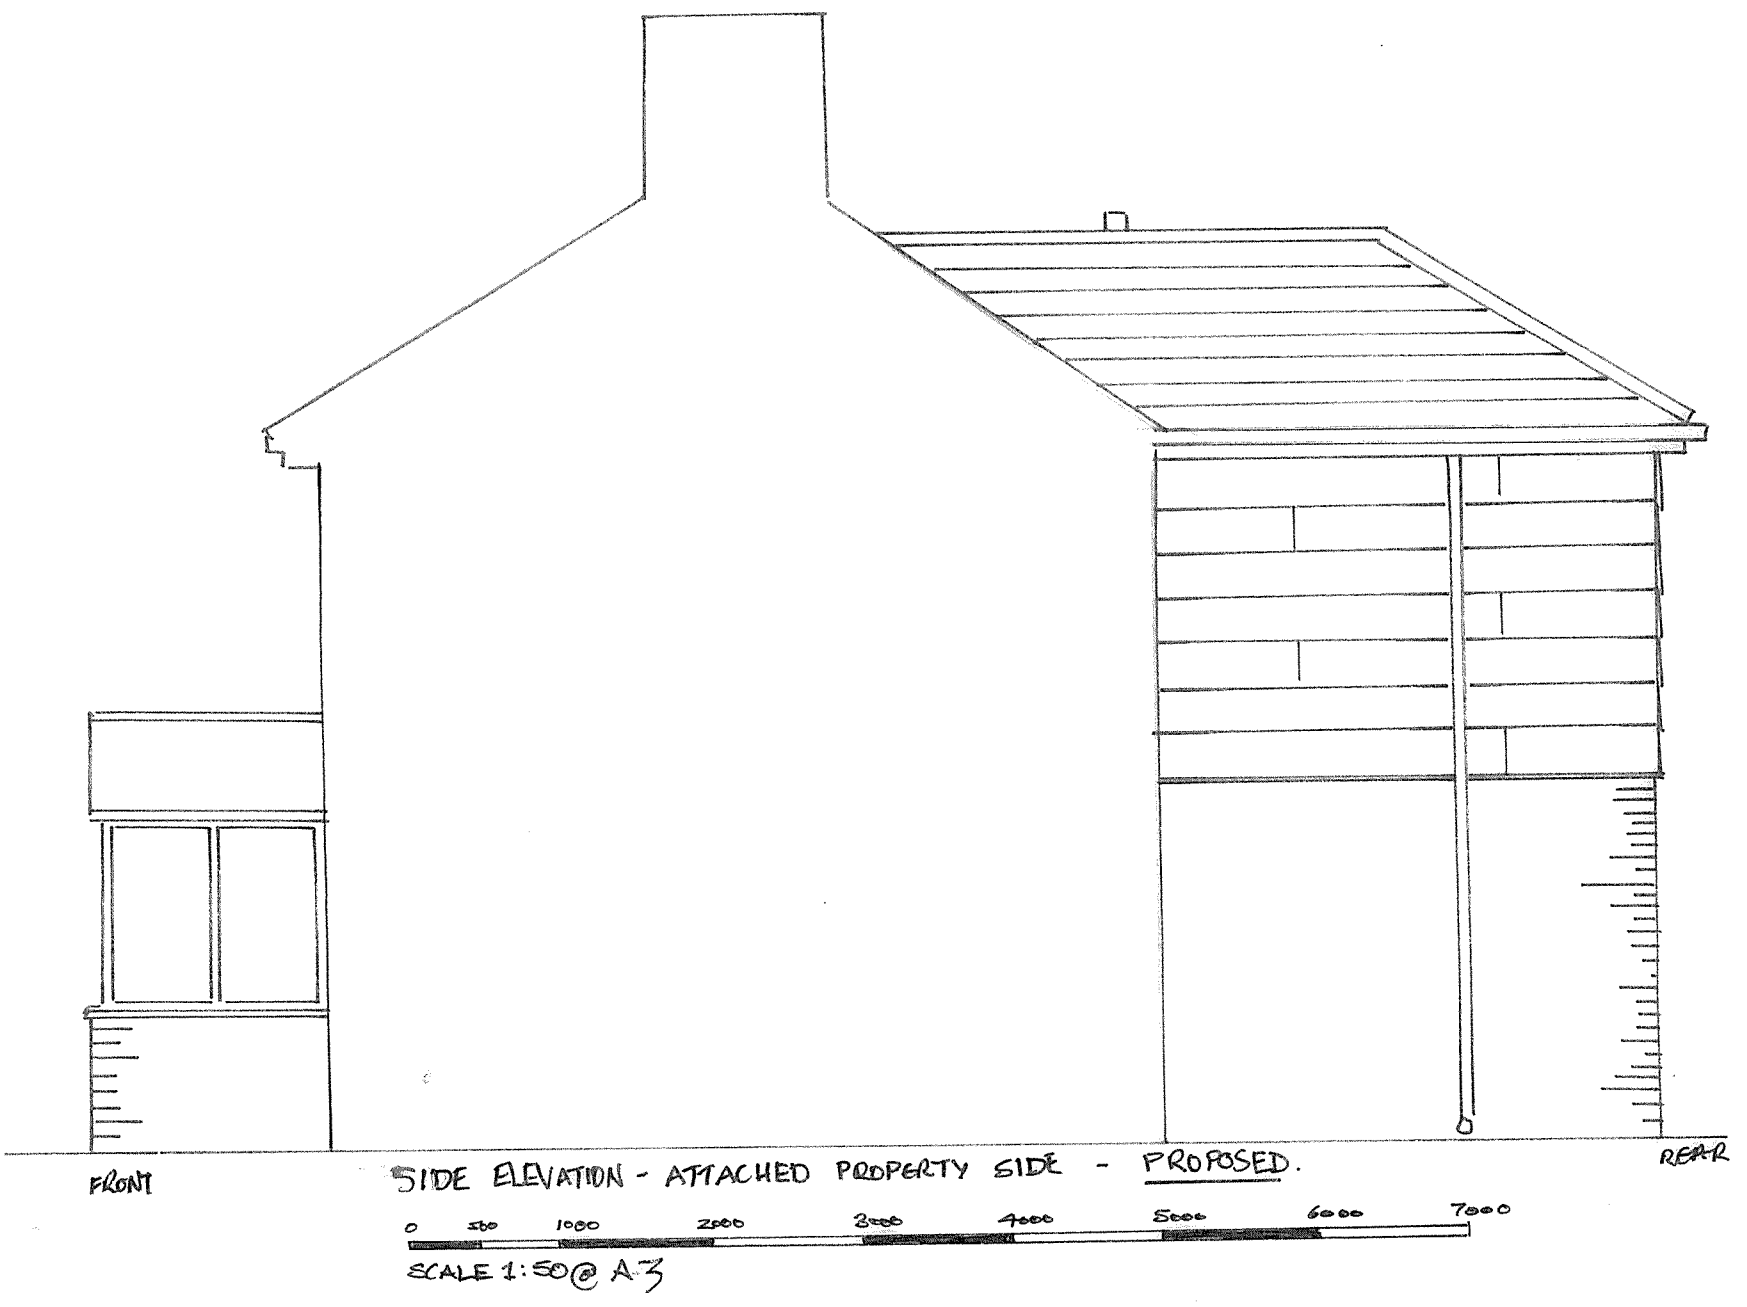

SIDE ELEVATION - ATTACHED PROPERTY SIDE - PROPOSED.

SCALE 1:50 @ A3