Scale 1:50 (metres)
0 1 2 3 4

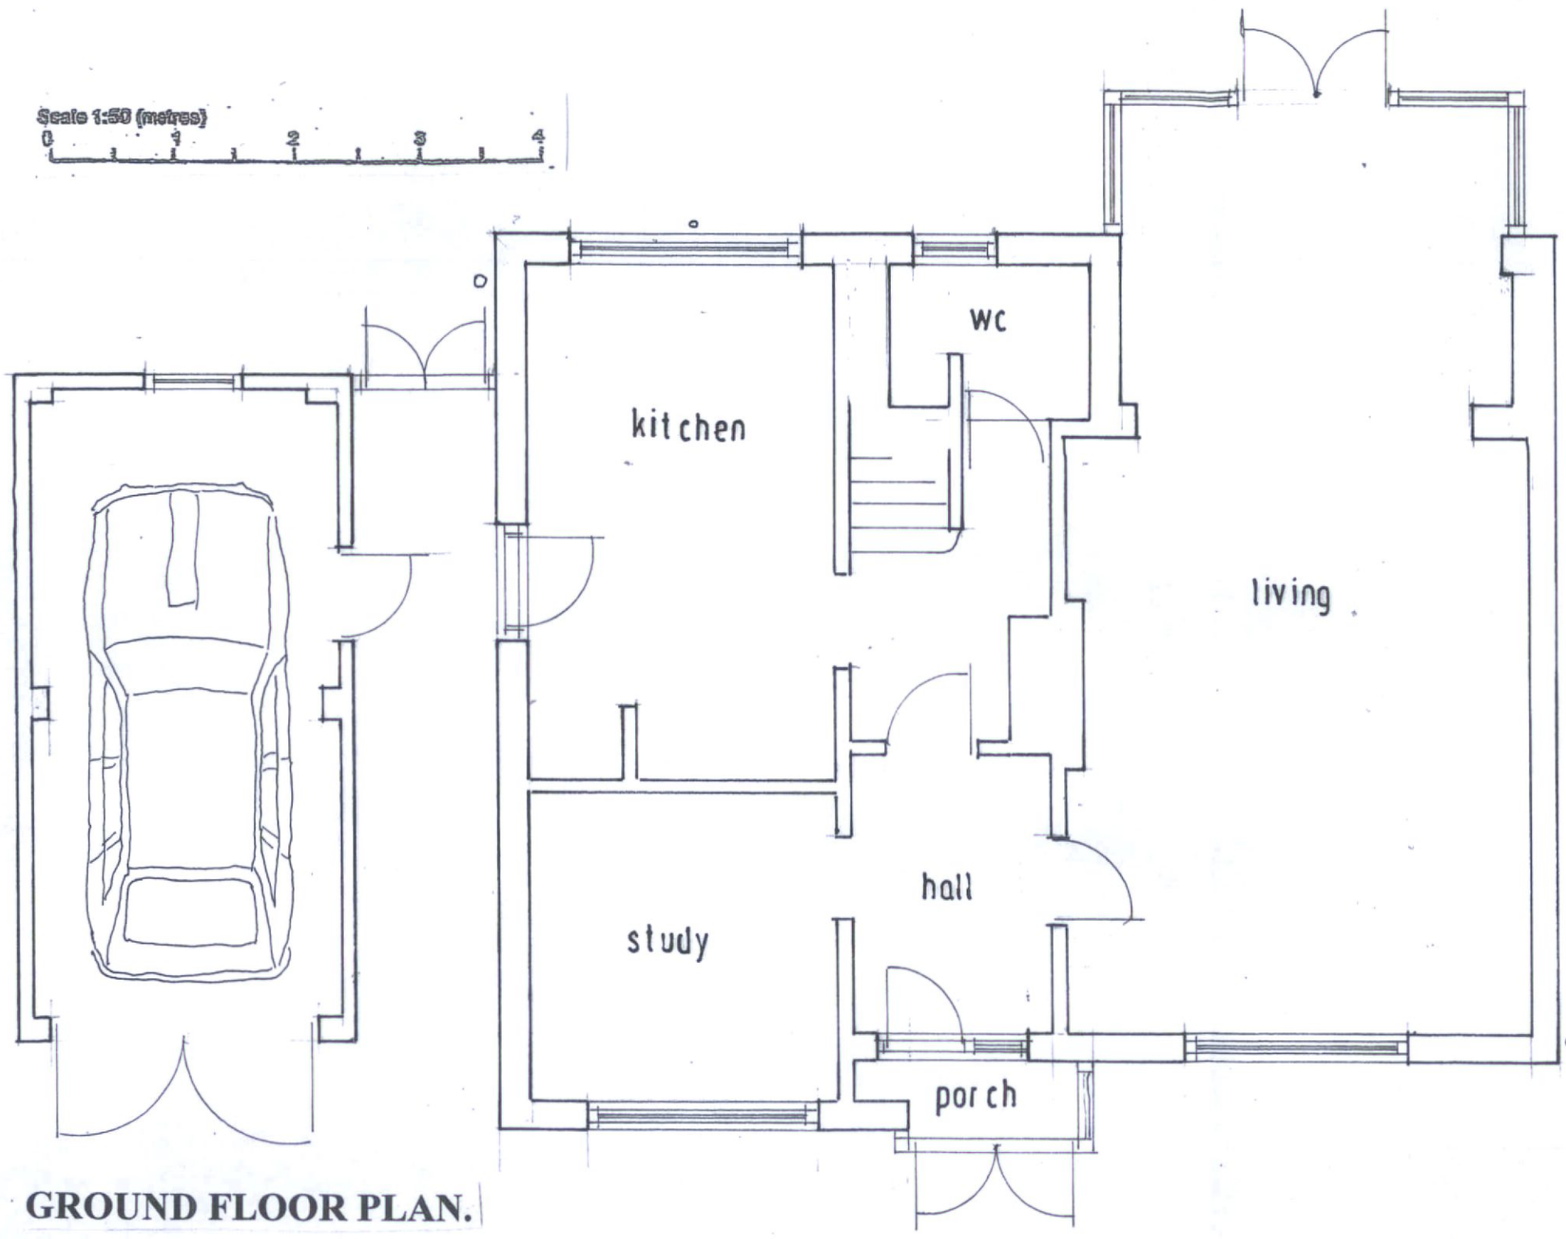

GROUND FLOOR PLAN.



SOUTH WEST.

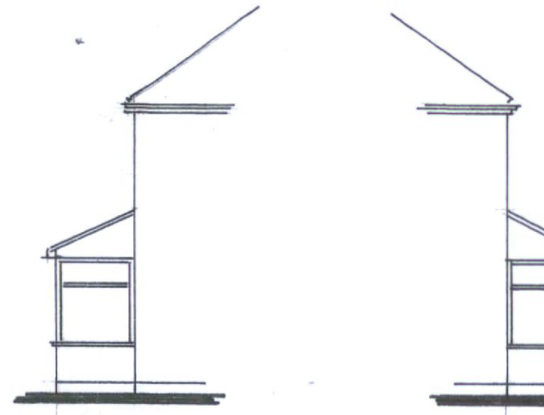

SOUTH EAST.

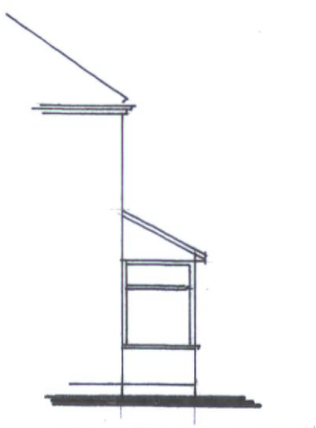

NORTH WEST.

Scale 1:100 (metres)
0 1 2 3 4 5 6 7 8

MR. & MRS. C. DAY, 28, HERON WAY, HORSHAM.	EXTENSION – EXISTING PLAN AND ELEVATIONS.	ALAN RYRIE. Telephone; 01293 516404.	CD 01.