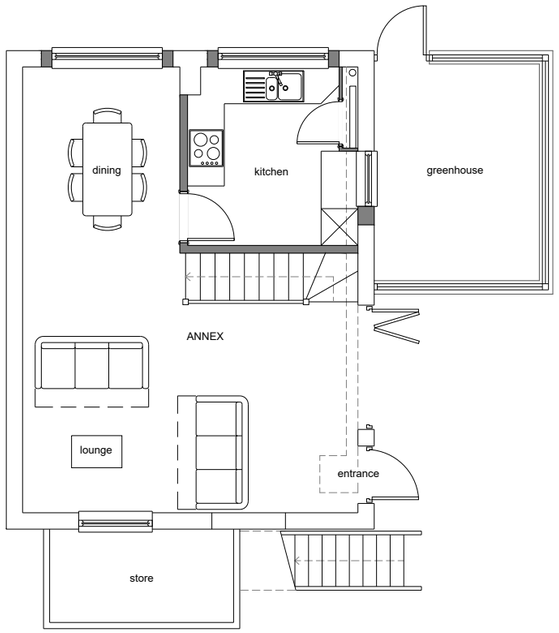

PROPOSED GROUND FLOOR PLAN

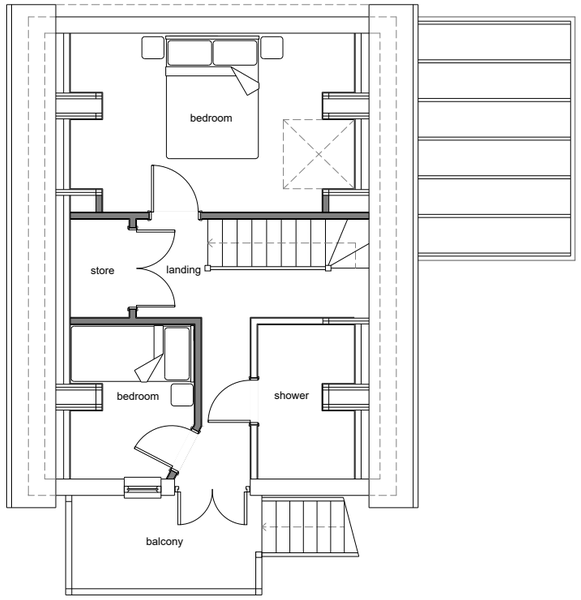

PROPOSED FIRST FLOOR PLAN

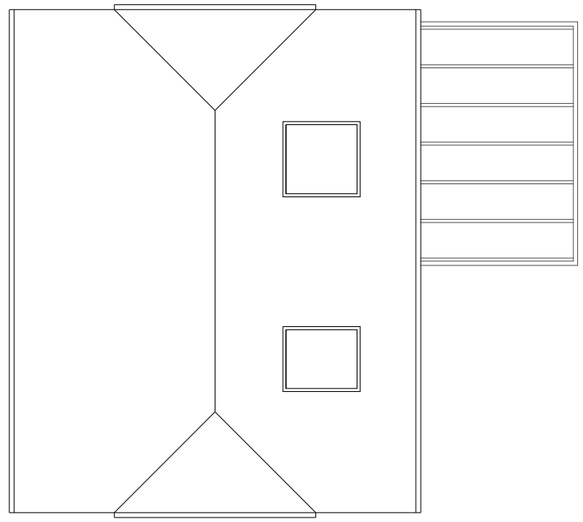

PROPOSED ROOF PLAN

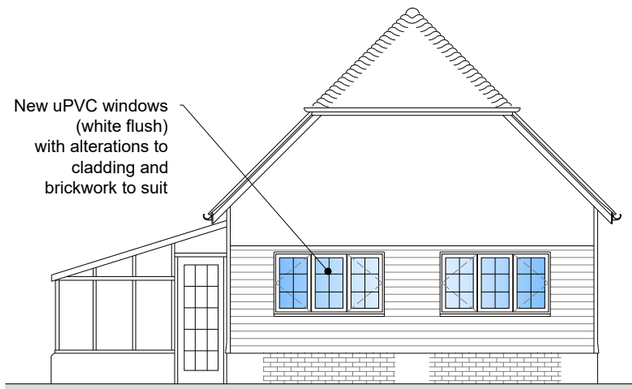

PROPOSED FRONT ELEVATION

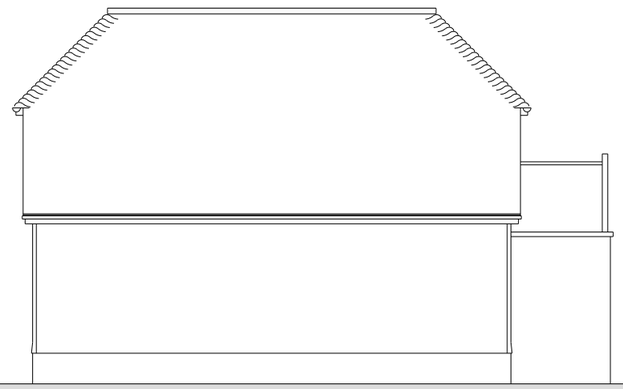

PROPOSED SIDE ELEVATION

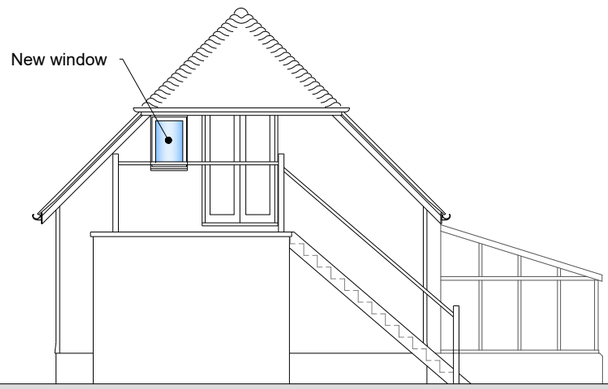

PROPOSED REAR ELEVATION

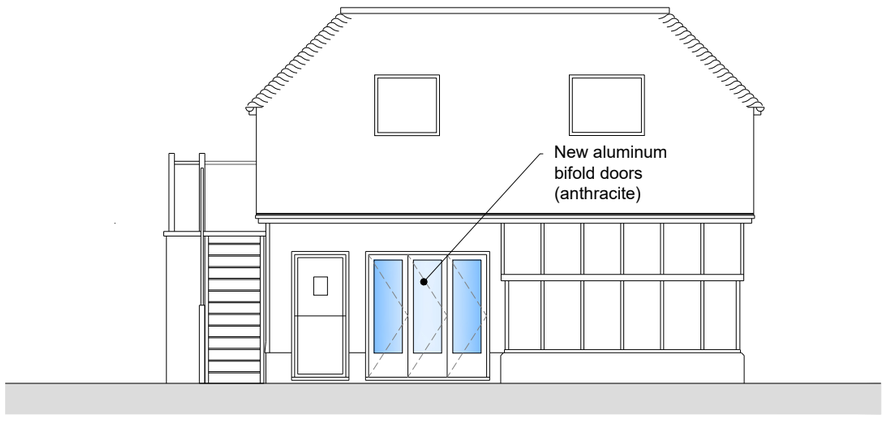

PROPOSED SIDE ELEVATION

0m 1m 2.5m 5m

Scale 1:100

mark alford design architecture
Heatherlands Bracken Lane Storrington West Sussex RH20 3HS
T: 01903 740033 E: office@markalforddesign.com

client: MR G BELL

project title: HINKHURST, BROOKS GREEN
PROPOSED ANNEX EXTENSION

drawing title: PROPOSED PLANS AND ELEVATIONS

drawn by: MSA date: SEP'26 scale: 1:100 @ A3

issue status: FOR PLANNING CONSENT

drawing number: **26625 / P102** revision: **P1**

This drawing may not be used or reproduced without written consent. Copyright reserved
No dimensions to be scaled from this drawing except for Planning purposes.