GROUND FLOOR
PLAN
Scale 1:100

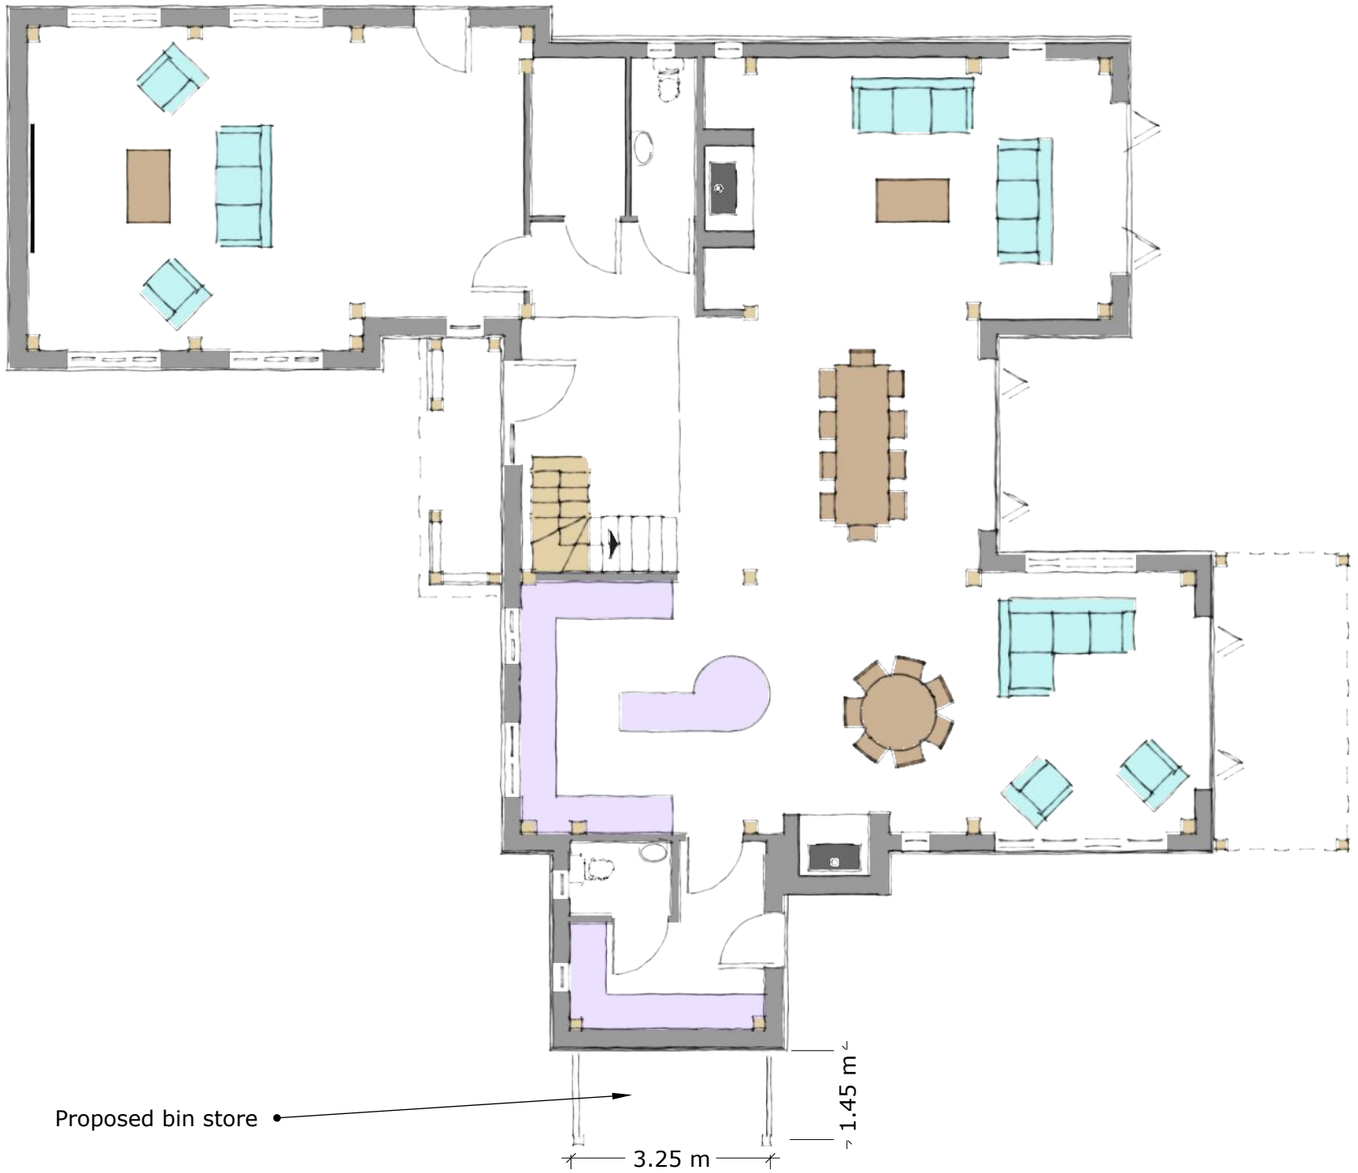

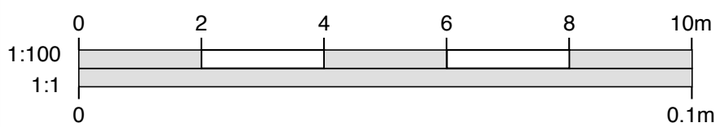

OAKWRIGHTS®

DRAWINGS PRODUCED BY

T.J. Crump Oakwrights Ltd
The Lakes, Swainshill,
Hereford, HR4 7PU

+44 (0)1432 353353
enquiries@oakwrights.co.uk

© This drawing, its contents, and all information contained therein is protected by Copyright. It may be used once only for its intended purpose under a contract with Oakwrights Ltd, but not for any other use or purpose. This drawing is for Planning purposes and does not constitute a construction issue drawing. All setting out dimensions and levels are indicative and are subject to detailed site survey and site conditions. The Client and their agent are responsible for ensuring that Building Control and construction drawings are carried out following Planning approval. Scaling from this drawing is for Local Planning Authority information only.

CLIENT
Mr and Mrs Longmate

SITE ADDRESS
6 The Grange, Ghyll House Farm, Horsham, RH13 6QW

PROJECT
Proposed Binstore drawings

DEPARTMENT
OCB

DRAWING

SCALE
1:100 @ A3

DATE DRAWN

DATE ISSUED
29.1.24

DRAWN
ZVG

CHECKED
IS

DRG. NO.
2110078A

REV.