


Existing Front Elevation



Existing Rear Elevation

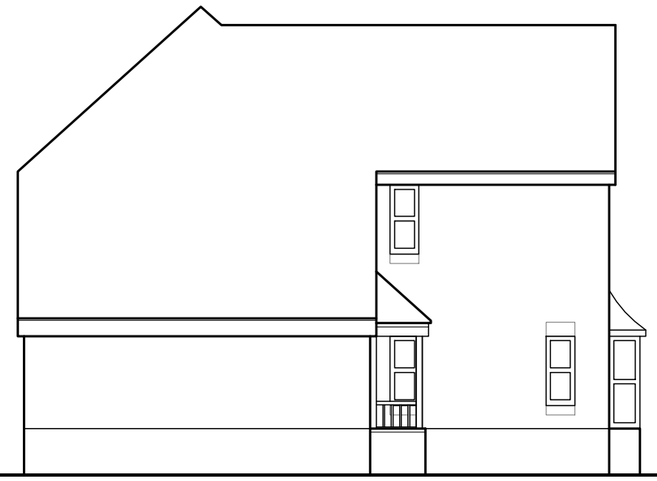

Existing Side Elevation (West)



Proposed Front Elevation



Proposed Rear Elevation



Proposed Side Elevation (West)

0 1 2 3 4 5

SCALE DIMENSION IN METRES

Carmichael Building Design Ltd.

Rosemary Cottage Pound Lane Mannings Heath
Horsham West Sussex RH13 6JL
t: 01403 252794

Client
Mr and Mrs J Naylor

Project
65 Earles Meadow
Horsham
RH12 4HR

Drawing Title
Existing and Proposed Elevations

Sheet size A3
Scale 1:100

Rev– Issued for Planning approval 15.10.19

Drawing No.	Rev.
20211	–