

As Existing...

Scale 1:100


0 1 2 3 4 5m

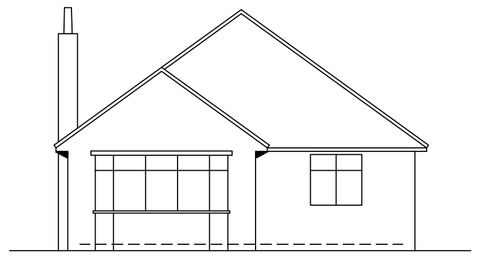


Front Elevation

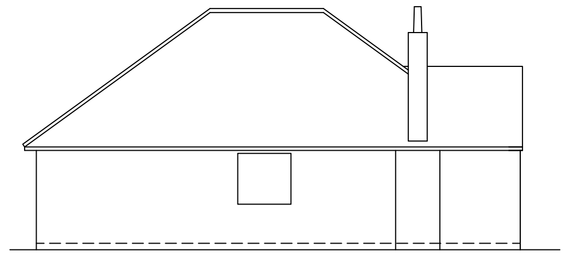


Side Elevation

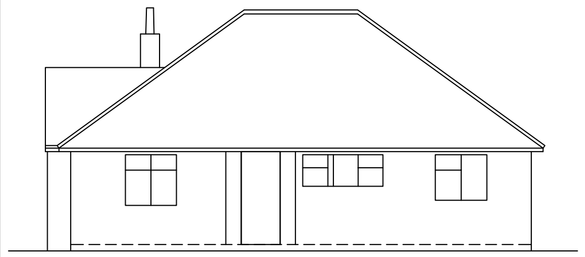

Side Elevation

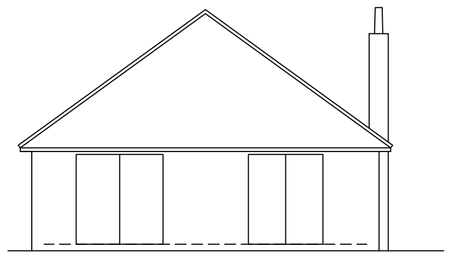

Rear Elevation

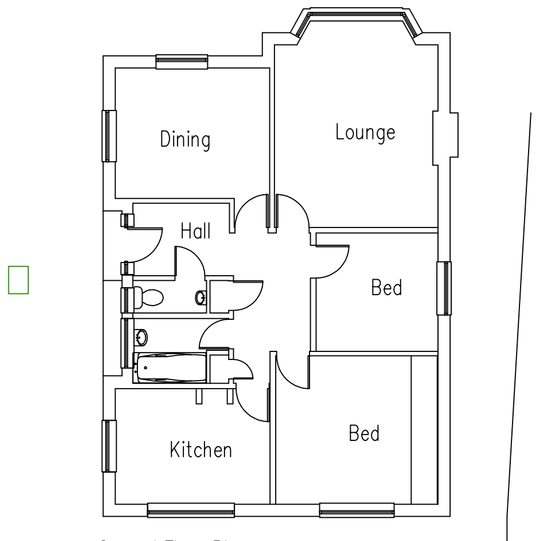

Ground Floor Plan


As Proposed...

no – xref's loaded in file:




Rear (East) Elevation @ 1:100


0 1 2 3 4 5m

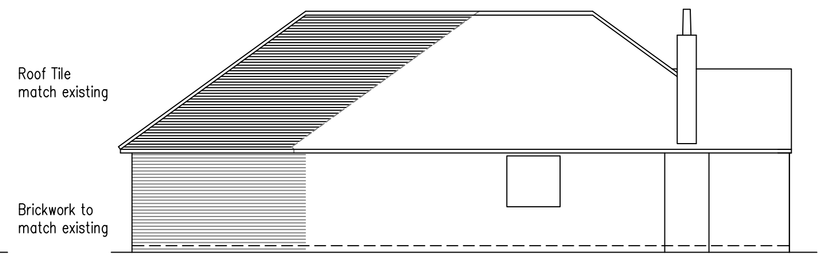


Side (North) Elevation @ 1:100

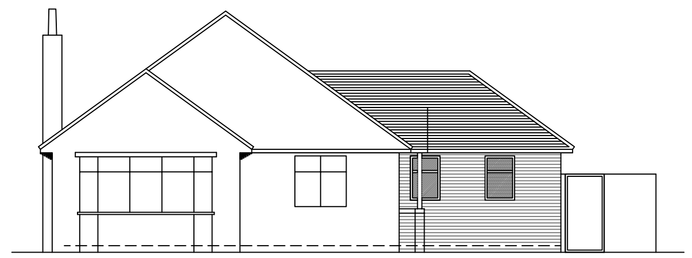

Front (West) Elevation @ 1:100

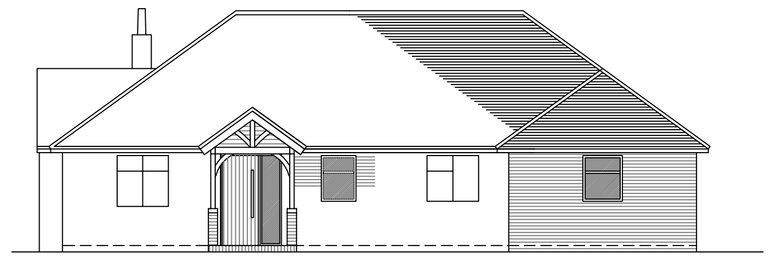


Side (South) Elevation @ 1:100

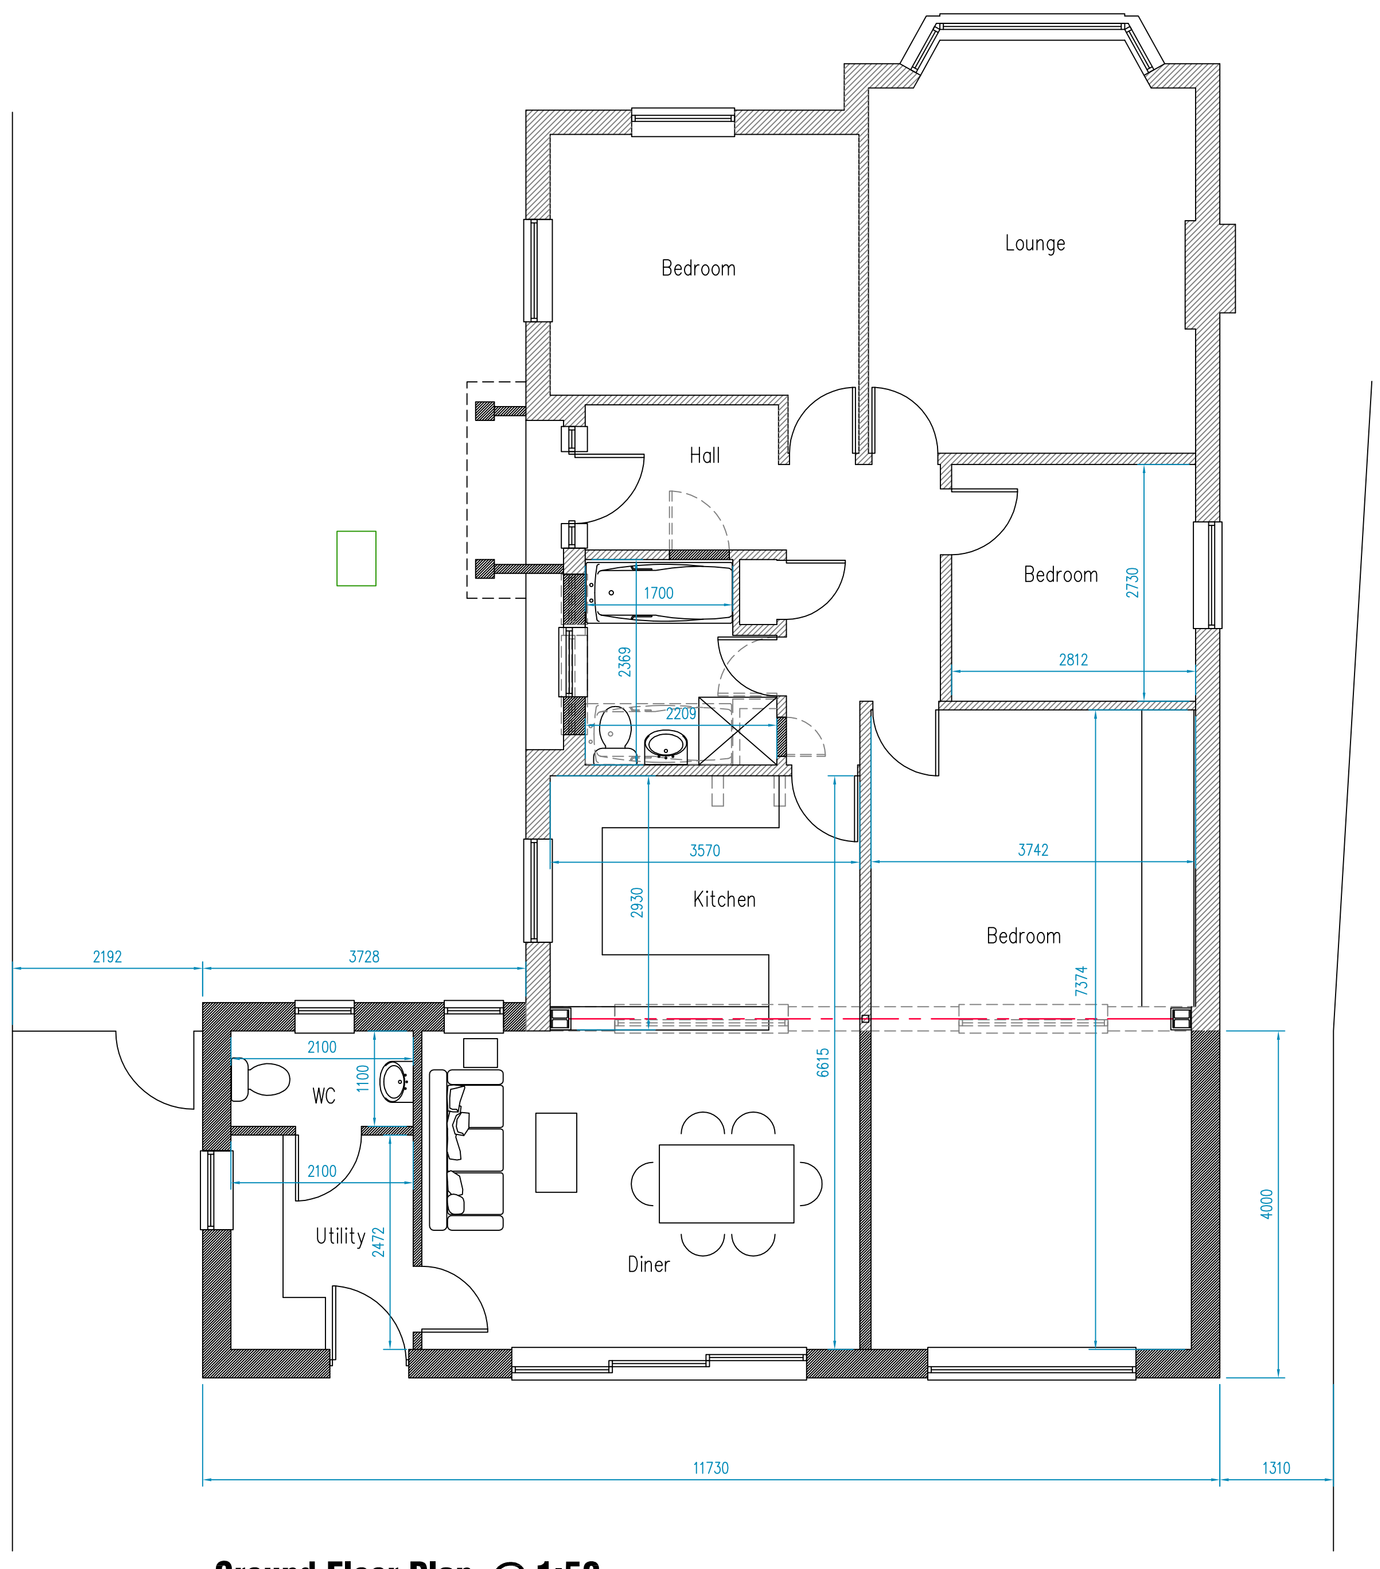


Ground Floor Plan @ 1:50

0 1 2 3 4 5m

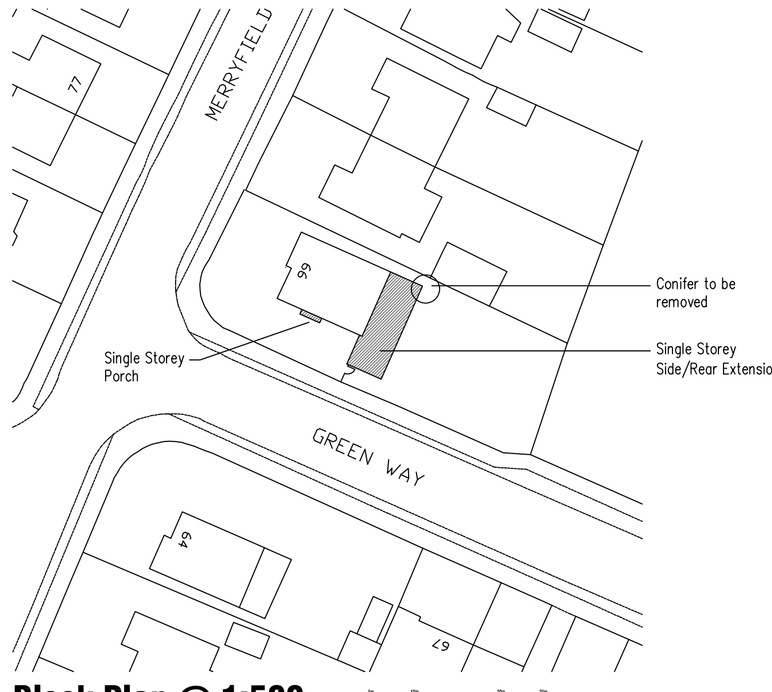

Block Plan @ 1:500

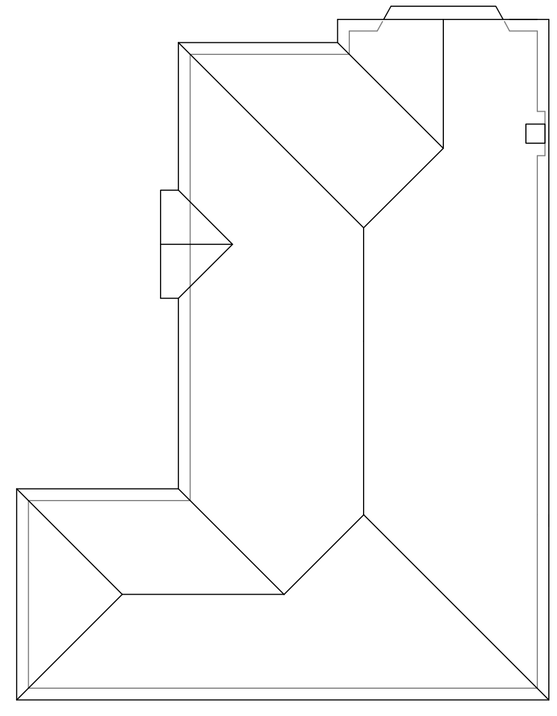


Roof plan @ 1:100

0 1 2 3 4 5m


1. CONTRACTOR IS RESPONSIBLE FOR ALL SETTING OUT AND MUST CHECK DIMENSIONS ON SITE BEFORE WORK IS PUT IN HAND
2. WRITTEN DIMENSIONS ONLY TO BE TAKEN THIS DRAWING MUST NOT BE SCALED Drawing CAN be scaled for Planning
3. ARCHITECT TO BE IMMEDIATELY NOTIFIED OF SUSPECTED OMISSIONS OR DISCREPANCIES

REVISIONS	
A Planning Issue	30.04.25

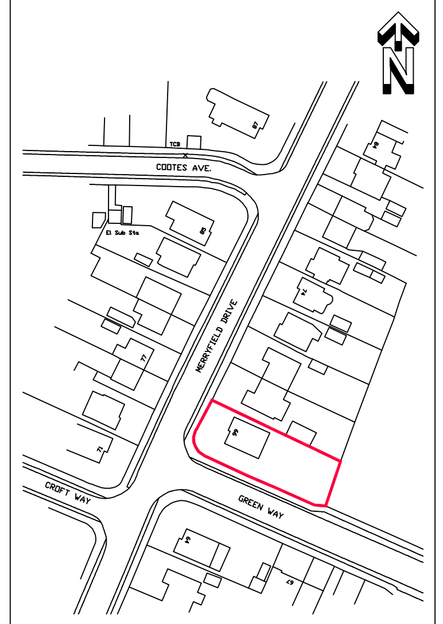

Location Plan @ 1:1250

Ordnance Survey (c) Crown Copyright 2014. All rights reserved.
Licence number 100022432

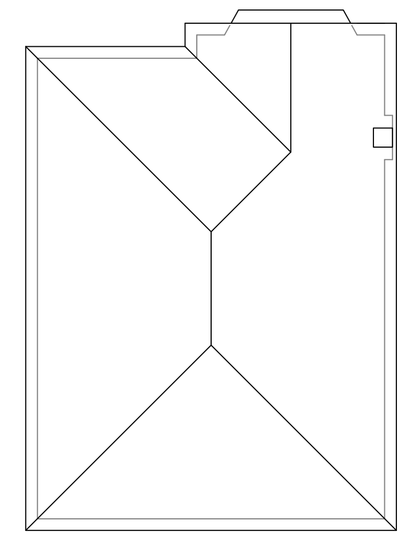

Existing Roof plan @ 1:100

0 1 2 3 4 5m

JNA ARCHITECTS
CHARTERED ARCHITECTS
14a Brighton Road, Southgate
Crawley, West Sussex, RH10 6AA
Tel: 01293 439323 FAX: 01293 530160
www.jna-architects.co.uk

PROJECT

Mr and Mrs Hebden
66 Merryfield Drive
Horsham W. Sussex
RH12 2AX

Planning Drawing
Side/Rear Extension & Porch

SCALE	DRG. NO.	REV.
as shown @A1	J1758–01	A
DATE Apr' 25		
DRAWN JN		