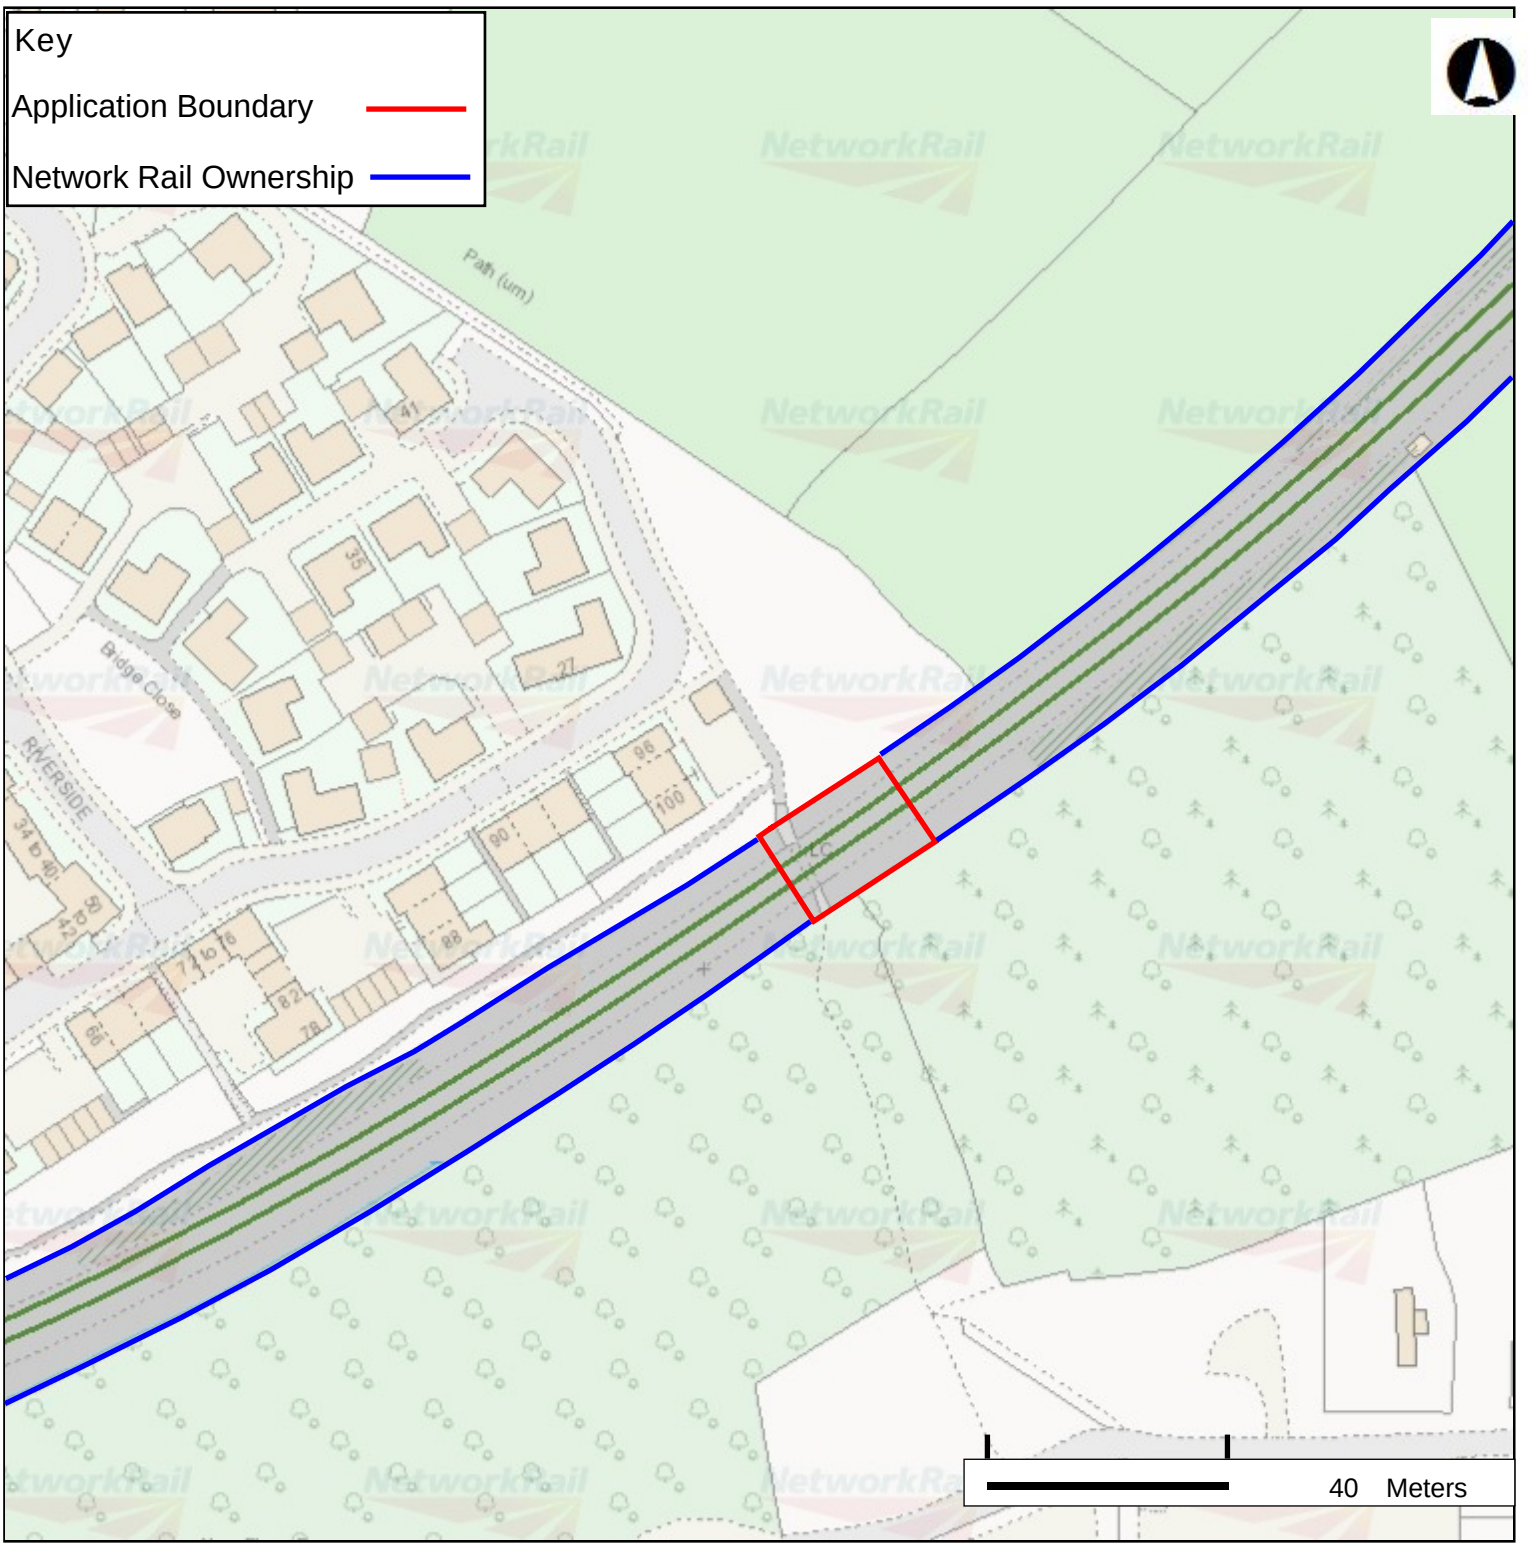


COPYRIGHTS
This product includes map data licensed from Ordnance Survey. © Crown copyright and database rights 2024 Ordnance Survey AC0000849662.
© Local Government Information House Limited copyright and database rights 2024 Ordnance Survey AC0000849662.
Contains British Geological Survey materials © NERC 2024
The Five Mile Line diagrams are copyright of Waterman Civils and must not be passed to any third party.

NetworkRail

TP001 - Site Location Plan
New Place Footbridge

Scale	1 : 1,250
Plot Date	13/05/25 13:13
Printed By	ND

Output created from GeoRINM Viewer